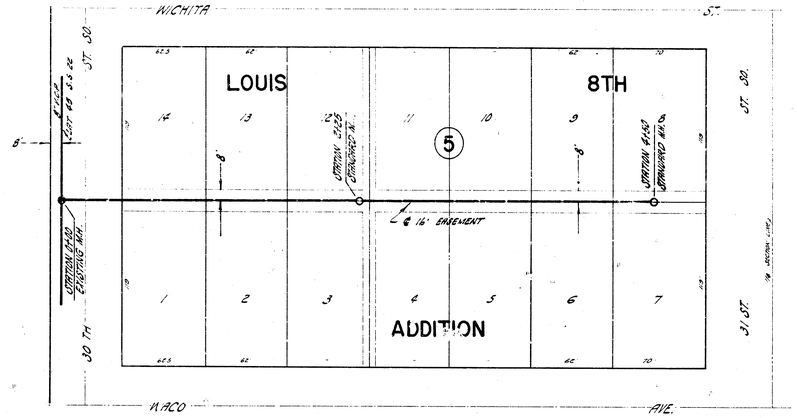

PLAN SCALE 1"=50'
PROFILE SCALE 1"=50' HOR. 1"=5 VERT.

B.M. 92.71 WEST RIM MH. @ 31ST ST. SO. 125' E. OF EL. OF LOUIS 8TH ADDN.
B.M. 94.37 'X' IN S.E. CUR. STEP TO SPARTAN'S CLUB N.W. COR. 31ST & LAWRENCE

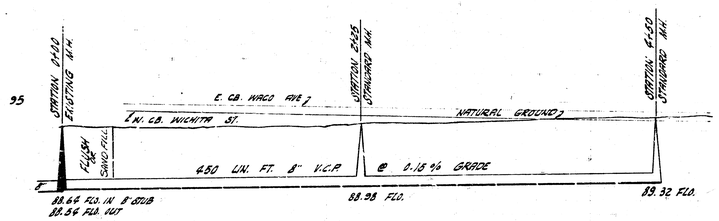

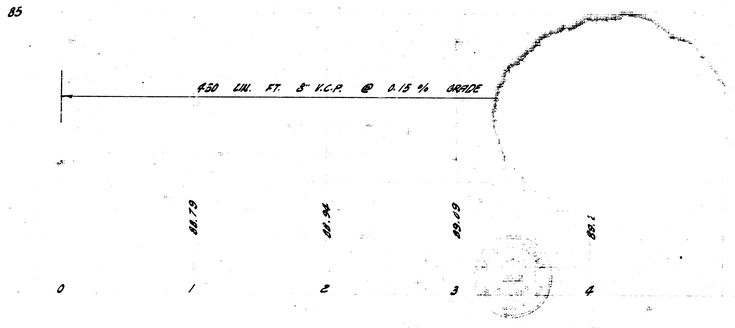

LATERAL 49 SAN. SEWER 22
CITY OF WICHITA, KANSAS
B. E. SMITH, CITY ENGINEER
PROJ. NO. C 28-13 DATE W.P.R. 1959