
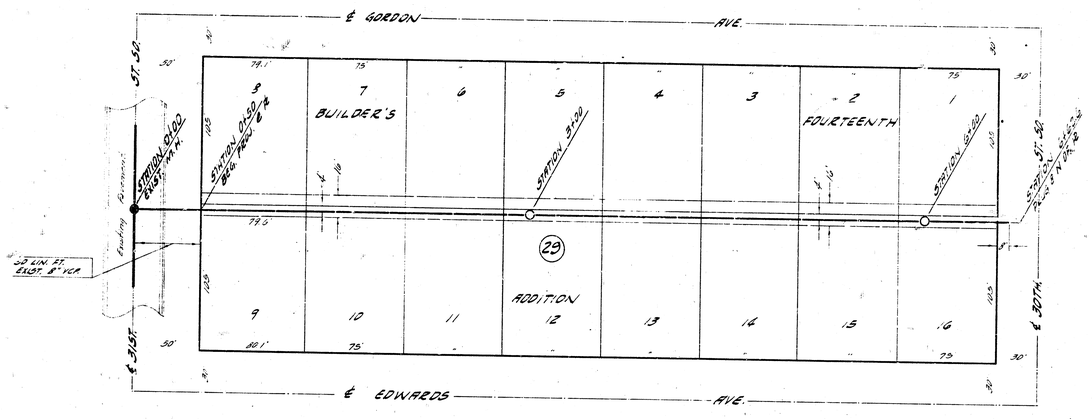


SCALE 1"=60'

B.M. 97.34 "O" TOP E. CB. EDWARDS 10'N. OF NL 31ST. ST. SO.

PLAN SCALE 1"=40'
PROFILE SCALE 1"=40' HOR. 1"=6' VERTICAL

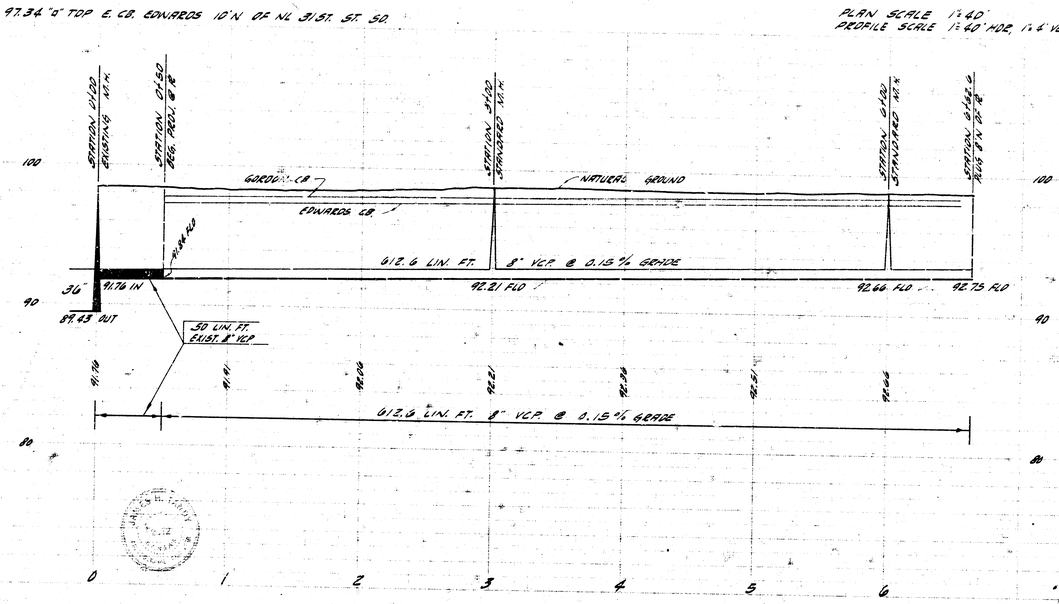

LATERAL F3 SAN. SEWER 82
CITY OF WICHITA, KANSAS
B.E. SMITH CITY ENGINEER
PROJ. NO. C29-91 DATE: NOV. 1959

8 2 1 15