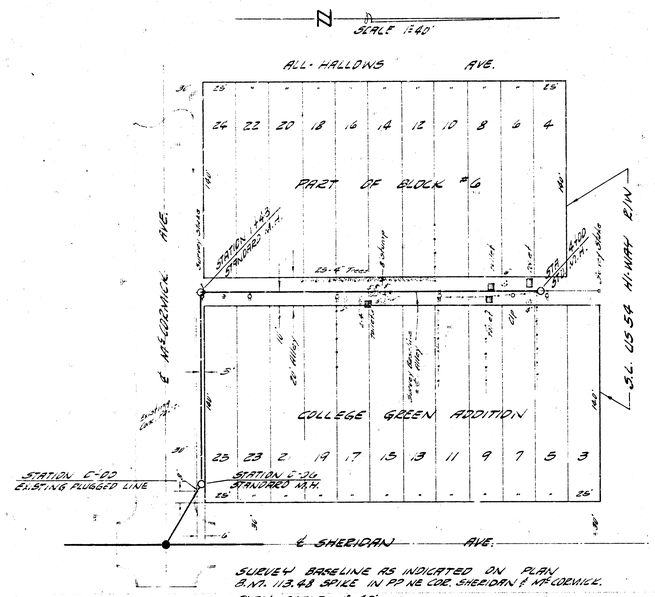


SURVEY BASELINE AS INDICATED ON PLAN
B.M. 113.48 SPIKE IN PP NE COR. SHERIDAN & McCORMICK.
PLAN SCALE 1" = 40'
PROFILE SCALE 1" = 40' HOR. 1" = 4' VERTICAL

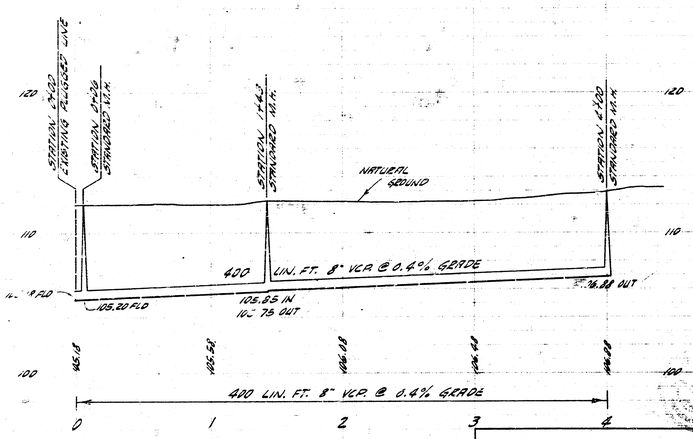


LATERAL 76 SANITARY SEWER 22
CITY OF WICHITA, KANSAS
B.E. SMITH CITY ENGINEER
PROJ. NO. 629-97 DATE- NOV. 1959