

Survey A. Riggs 8/4 AR-47
Plat D. Farmer
Exc
Checked

92.74 E. Rim M.H. Sta. 0+00

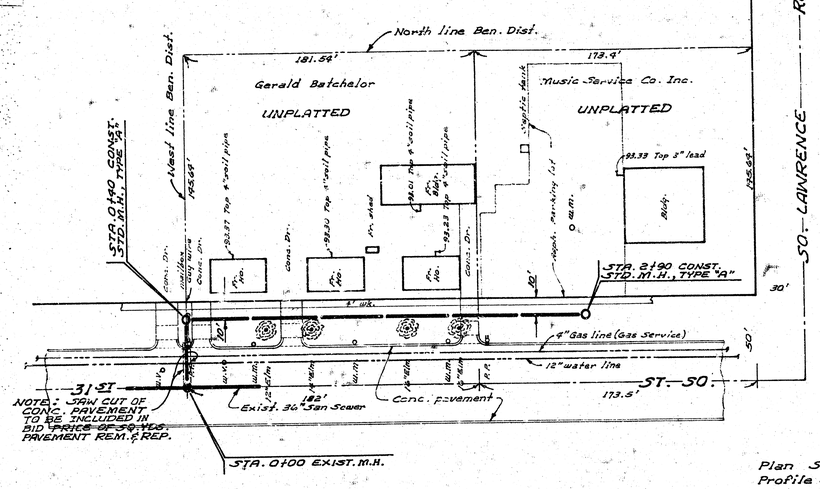

Plan Scale 1"=90'
Profile Scale 1"=90' Hor.
1"=9' Vert.

NOTE:
Do not disturb trees in parking.

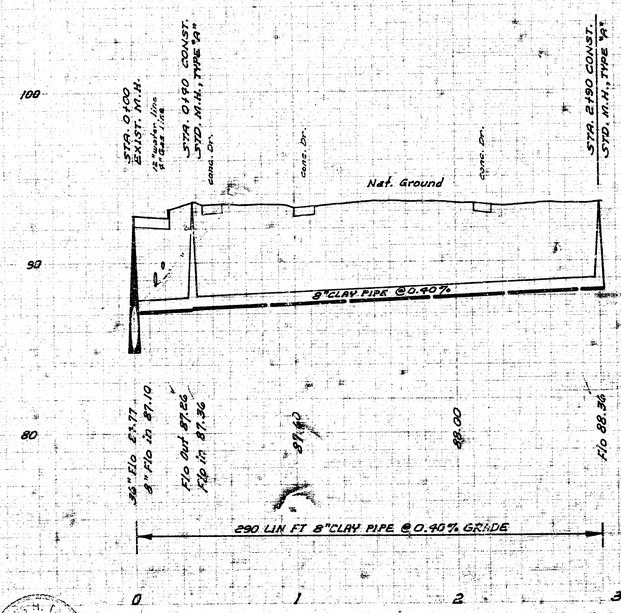

LAT. 85, S.S. 22
CITY OF WICHITA, KANSAS
R. W. LINN, CITY ENGINEER
PROJ. NO. DBKLS71021
DATE: AUG. 1971

1/1

FILMED FROM THE BEST COPY AVAILABLE