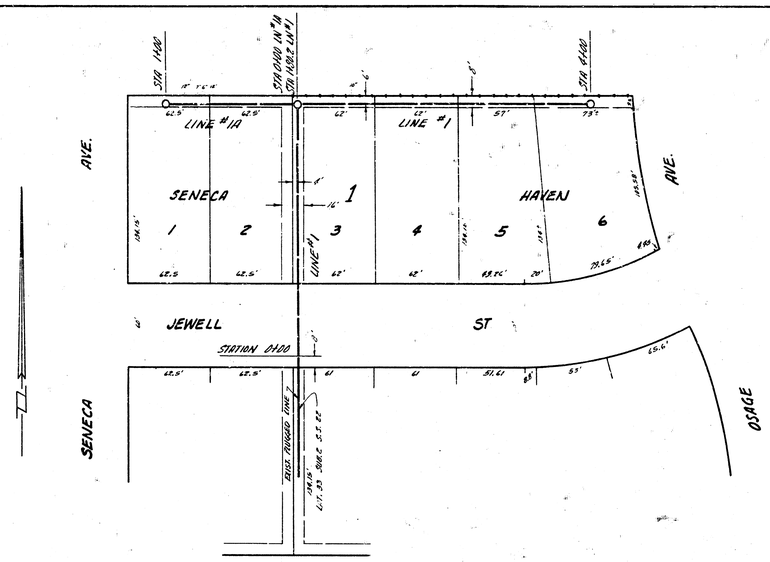

B.M. 100.52 R.R. SPIKE E.S. HLP. W.S. SENECA #75' N OF NL. JEWELL EAST

PLAN SCALE 1" = 40'
PROFILE SCALE 1" = 40' HOR, 1" = 4' VERTICAL

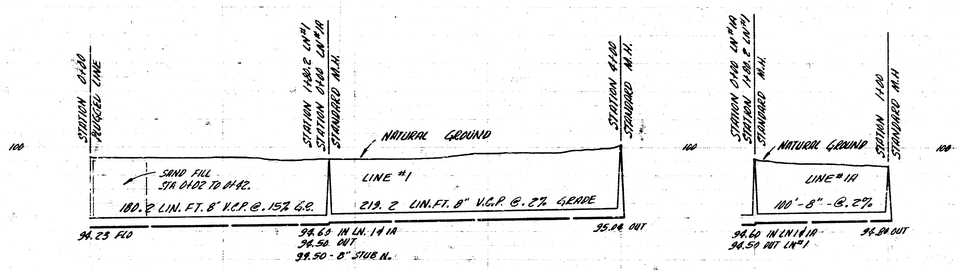

LAT. 35 SUB. 2 S.S. 22
CITY OF WICHITA, KANSAS
B.E. SMITH CITY ENGINEER
PROJ. NO. C27-18 DATE- DEC. 1957