PAWNEE AVE.

VACATED BLOCKS 1, 2, 3, 4 & 5

WESTWAY PARK

ELIZABETH AVE.

SENECA ST.

CRAWFORD ST.

STATION 0+00

STATION 1+00

STATION 2+00

STATION 3+00

STATION 4+00

STATION 5+00

STATION 6+00

STATION 7+00

STATION 8+00

STATION 9+00

STATION 10+00

STATION 11+00

STATION 12+00

NOTE:
REPLACE A.C. PAV'T
TO CITY SPECS.

Existing Asphaltic Concrete Pavement

Scale 1"=80'

B.M. 102.69 NE COR. E. DOCK GROCERY STORE, 15'± E. OF STA 12+30
B.M. 99.72 "X" IN BITCHIE ON N. RAD. CONC. DR. HD^E 2603 S. ELIZ.
B.M. 102.63 NE COR. CONC. FD. HD^E 2609 S. ELIZABETH.

PLAN SCALE 1"=80'
PROFILE SCALE 1"=80' HOR, 1"=4' VERTICAL


Bldg. Under Construction

Bldg. 1 Story Frame

S.E. Cor. Block 6 Westway Park

LATERAL 37 SUBMAIN 2 SAN. SEWER 22
CITY OF WICHITA, KANSAS
B.E. SMITH CITY ENGINEER
PROJ. NO. C20-12 DATE: APRIL 1960

1/2

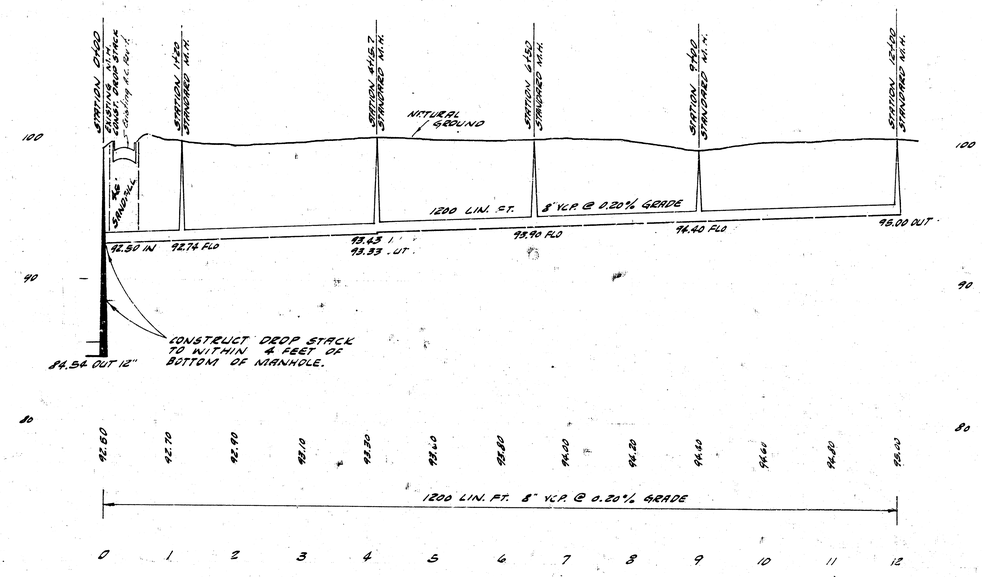

JAMES H. TARVY
20.7
REGISTERED CIVIL ENGINEER

2/12

LATERAL 37 OF 2 SAN. SEWER 22
PROJ. NO. C20.12

8 3 2 1