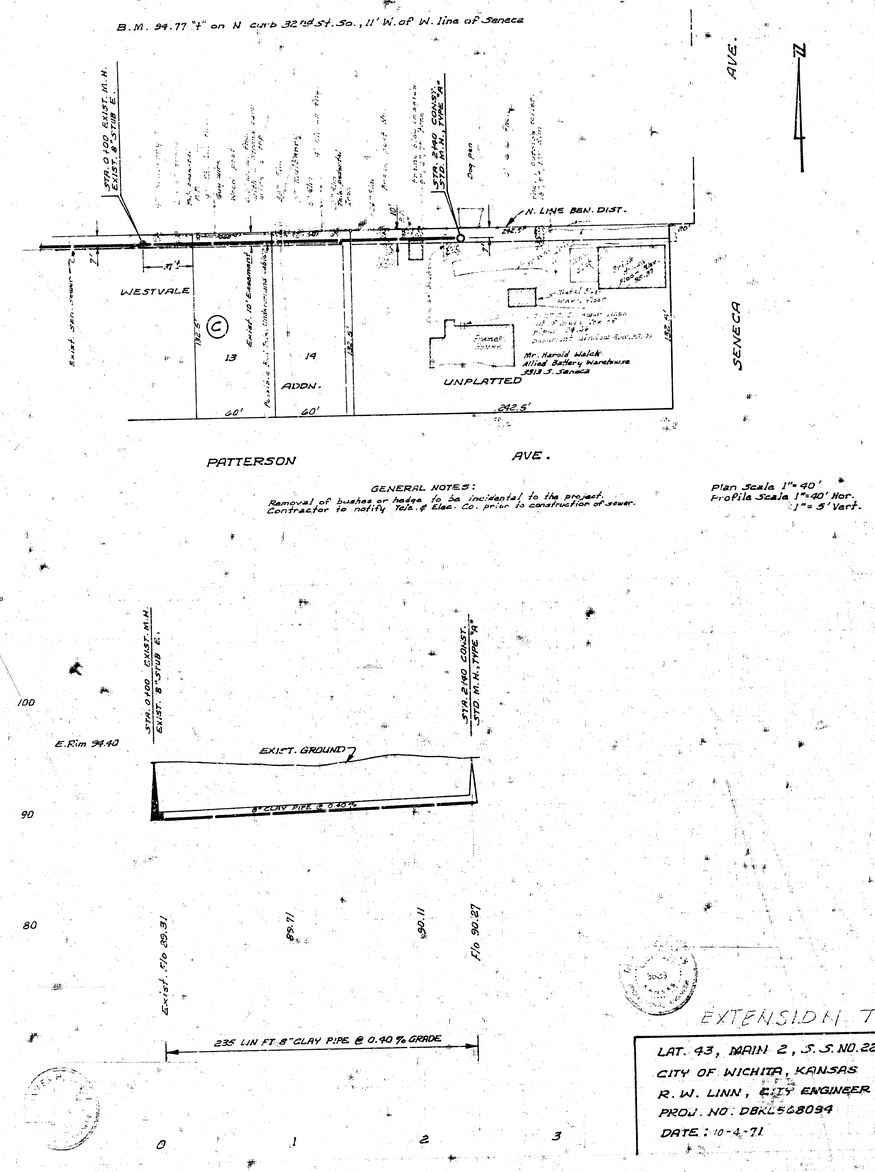

GENERAL NOTES:
Removal of bushes or hedge to be incidental to the project.
Contractor to notify Tele. & Elec. Co. prior to construction of sewer.

Plan Scale 1" = 40'
Profile Scale 1" = 40' Hor.
1" = 5' Vert.

EXTENSION TO

LAT. 43, MAIN 2, S.S. NO. 22
CITY OF WICHITA, KANSAS
R. W. LINN, CITY ENGINEER
PROJ. NO. DBKL568094
DATE: 10-4-71

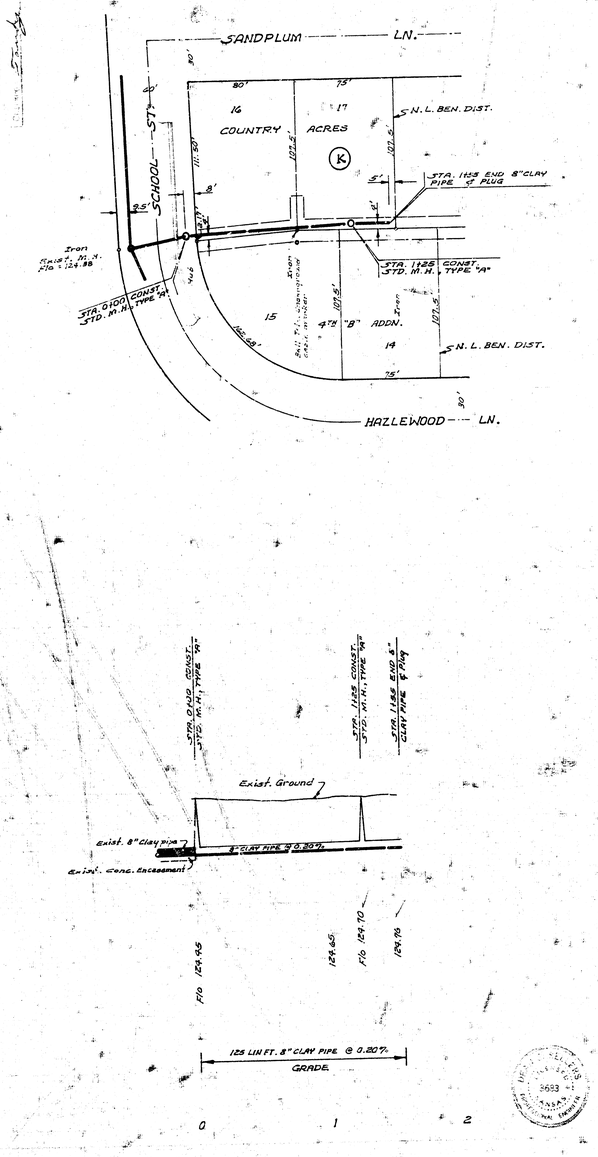

PLAN SCALE 1" = 40'
PROFILE SCALE 1" = 40' HOR.
1" = 5' VERT.

LAT. 44, WESTLINK SEWER
CITY OF WICHITA, KANSAS
R.W. LINN, CITY ENGINEER
PROJ. NO. DBKL568042
DATE: NOV. 197

14 3 5 (12)