B.M. 113.77 W. Rim Manhole
& 9TH & E.S. Topeka.

CONTRACTOR TO EXCAVATE STORM SEWER AT THIS LOCATION SO THAT THE FIELD ENGINEER MAY DETERMINE THE BOTTOM ELEVATION OF THE STORM SEWER PRIOR BEFORE STARTING ANY OTHER CONSTRUCTION ON THE PROJECT.

Const. Type A Manhole & extend existing 8" Pipes to connect. Flo In from N. 110.10
Flo In from S. 110.02
Flo Out from E. 110.00

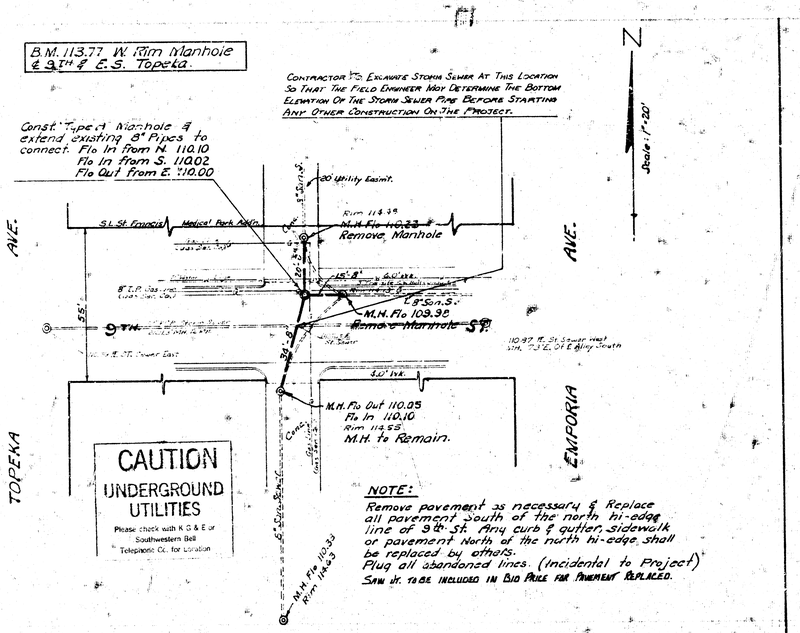
Scale: 1"=20'
20' Utility Easmt.
Rim 113.39
M.H. Flo 110.23
Remove Manhole
S.L. St. Francis
Medical Park Addn.
8" C.P. (as-built)
8" S.P. (as-built)
18"-8"
8" S.P. Sewer East
8" C.P. Sewer West
8" Sanit.
8" Sanit.
8" Sanit.