

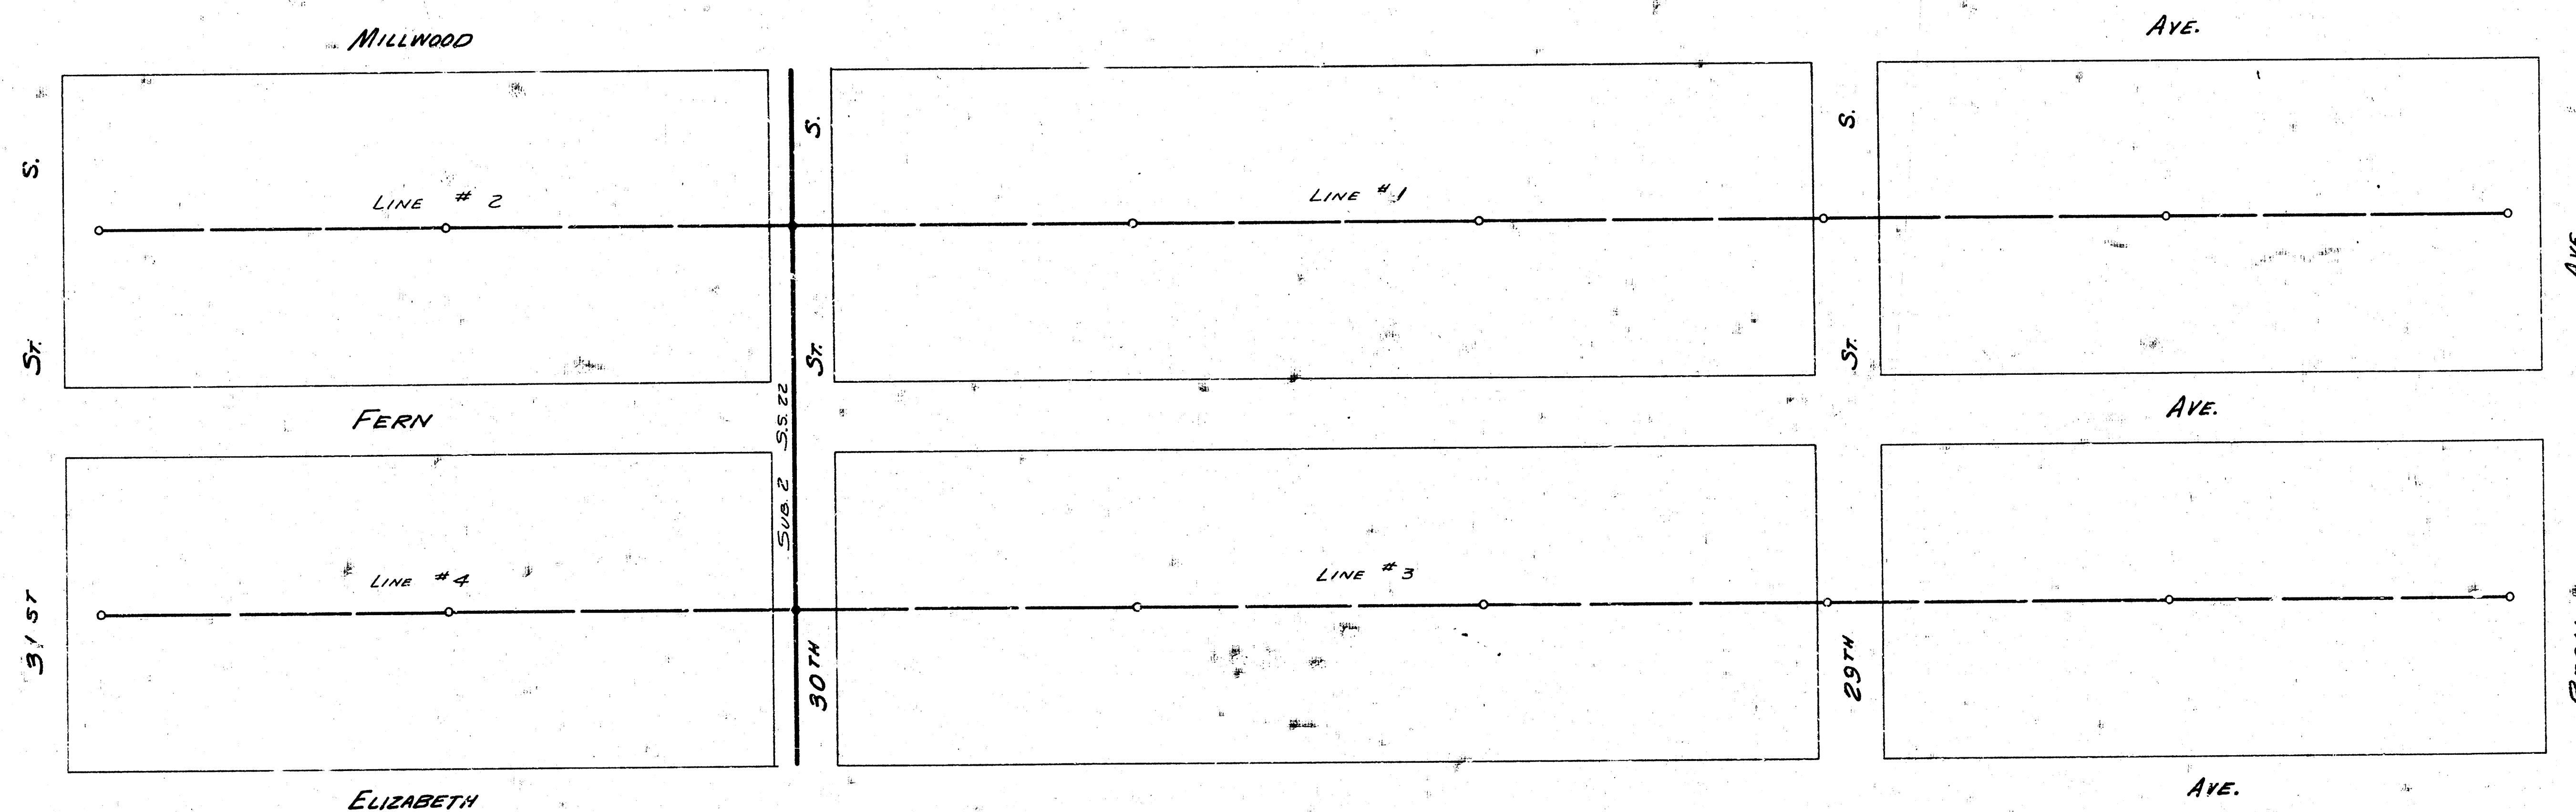
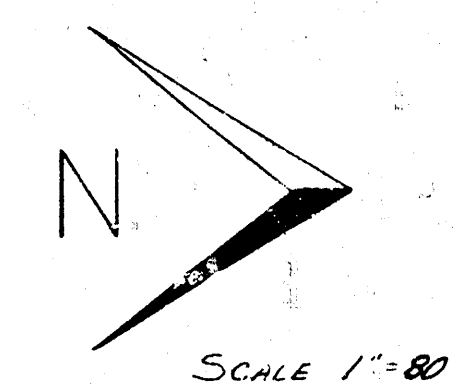


LOCATION MAP
 LATERAL NO. 2, SUBMAIN NO. 2, SANITARY SEWER NO. 22
 CITY OF WICHITA, KANSAS
 B.E. SMITH CITY ENGINEER PROJ. NO. C 24-75

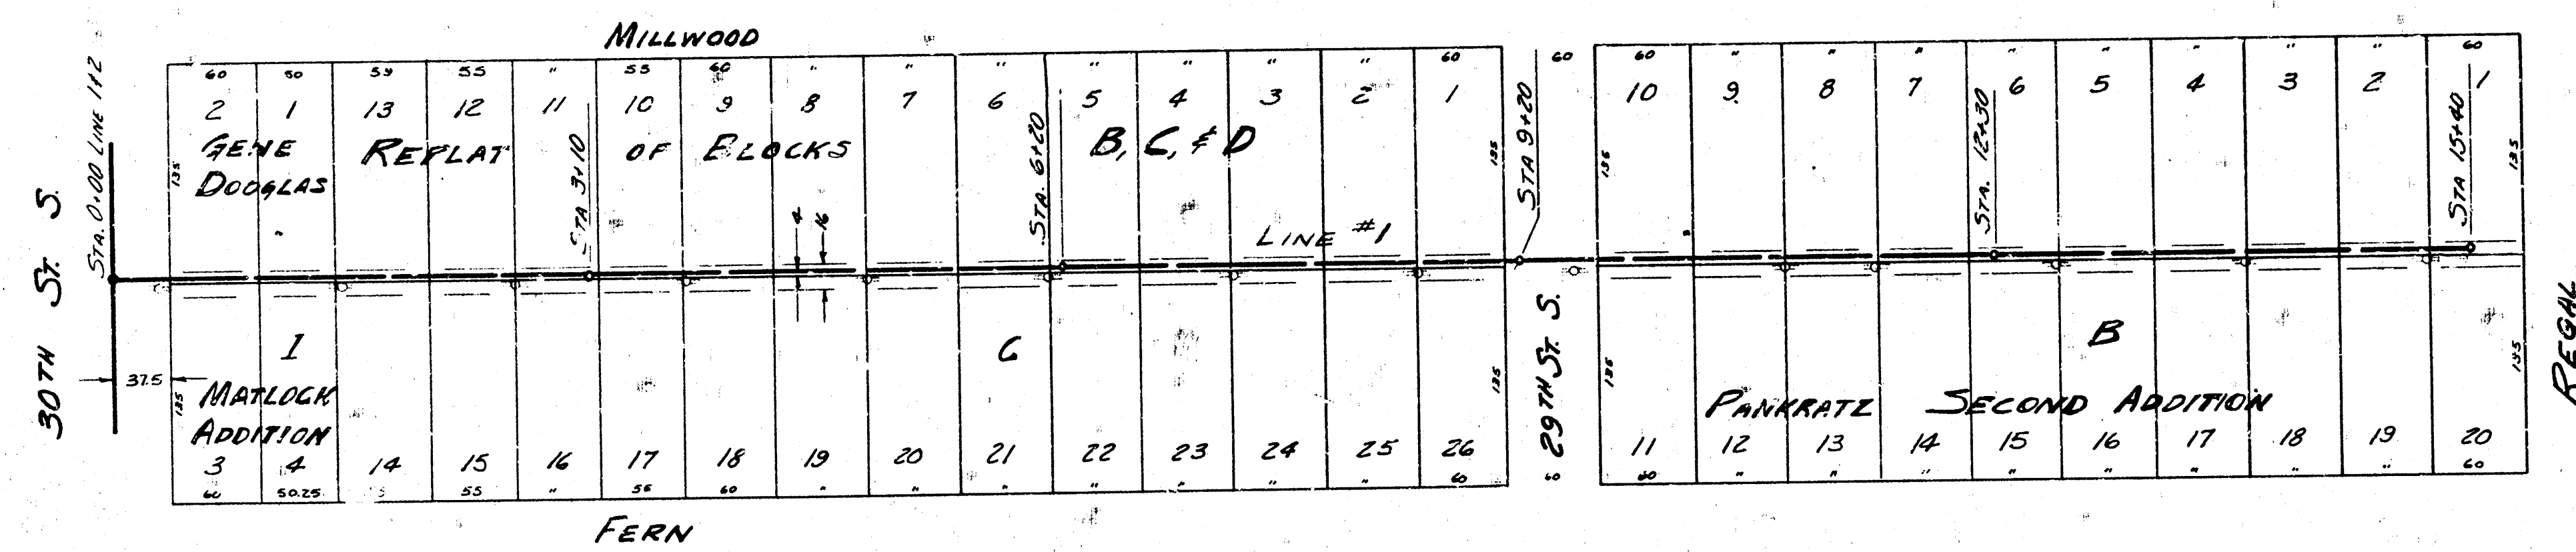

SURVEY U. YOUNG Notebook 115
 PLAN D. SELLERS
 CHECKED J. SELLERS
 DATE DEC. 1954

LAT. 2, SUB. 2, SAN. S. 22
 PROJ. NO. C 24-75
 SHEET 1 OF 3

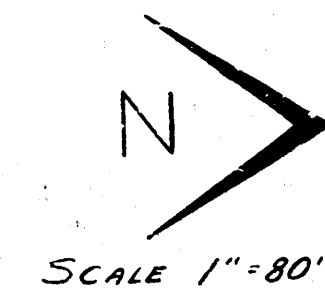

B.M. 99.44 SE COR CONC FOREN NO. 1434 N 77° 14' 51" S
B.M. 99.65 STANDARD HE COR 31° 35' 4" GLENN

