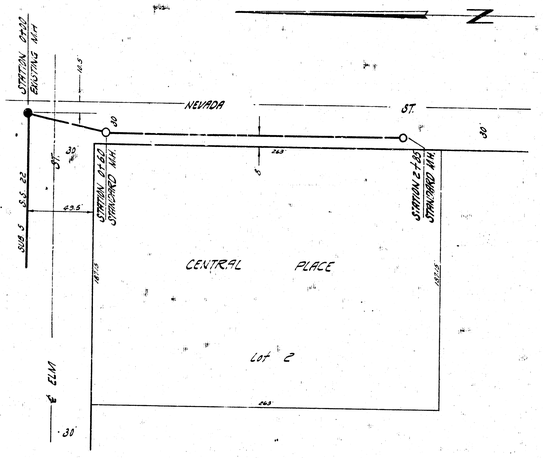

PLAN SCALE 1" = 40'
PROFILE SCALE 1" = 40' HOR. 1" = 4' VERT.

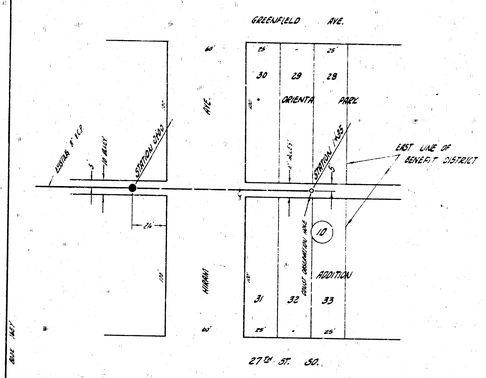

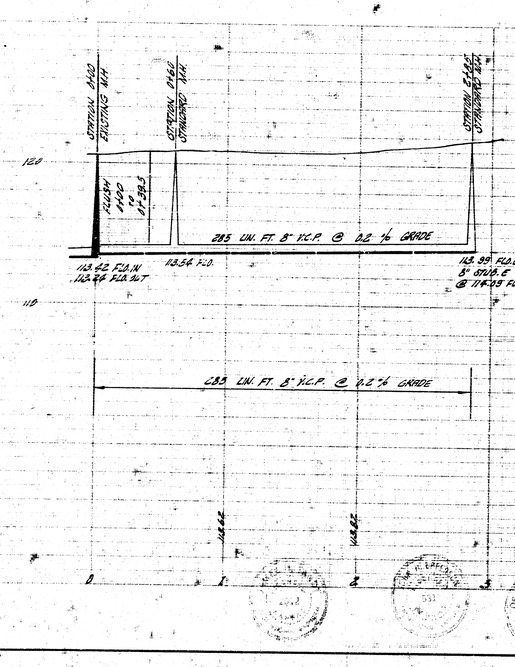

B.M. 123.16 S.E. COR. CONC. PORCH HD # 6222 ℄ ELM

LATERAL 33 SUB. 5 S.S. 22
CITY OF WICHITA, KANSAS
B. E. SMITH, CITY ENGINEER
PROJ. NO. C 27-110 DATE AUG. 1958

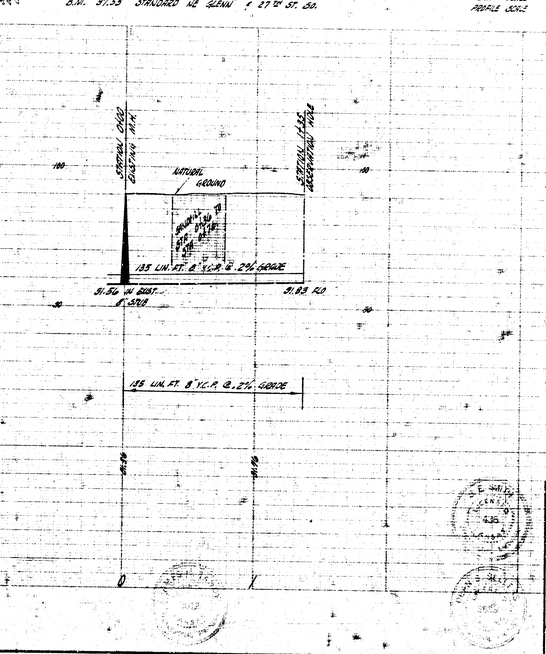

B.M. 97.53 STANDARD NE GLENN ℄ 27TH ST. SO.

PLAN SCALE 1" = 40'
PROFILE SCALE 1" = 10' HOR. 1" = 5' VERTICAL

LATERAL 28 SUBMAIN 3 SAN. SEWER 22
CITY OF WICHITA, KANSAS
B.E. SMITH CITY ENGINEER
PROJECT NO. C-28-24 DATE - OCT. 1958