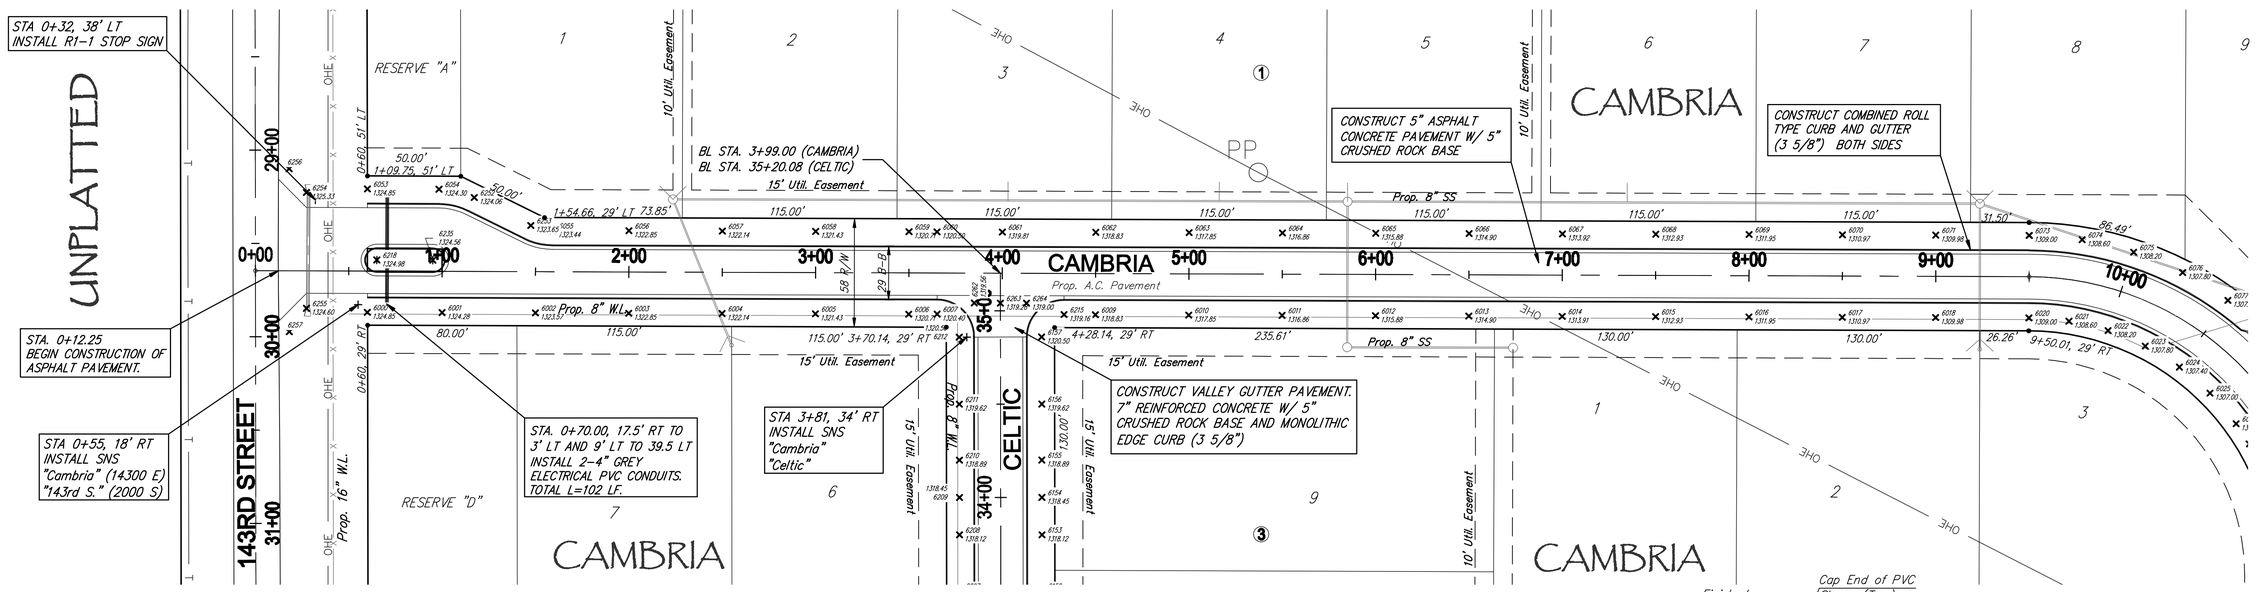

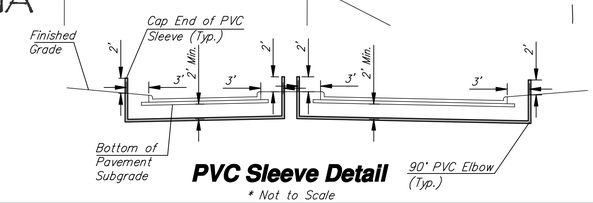

PVC Sleeve Detail

* Not to Scale

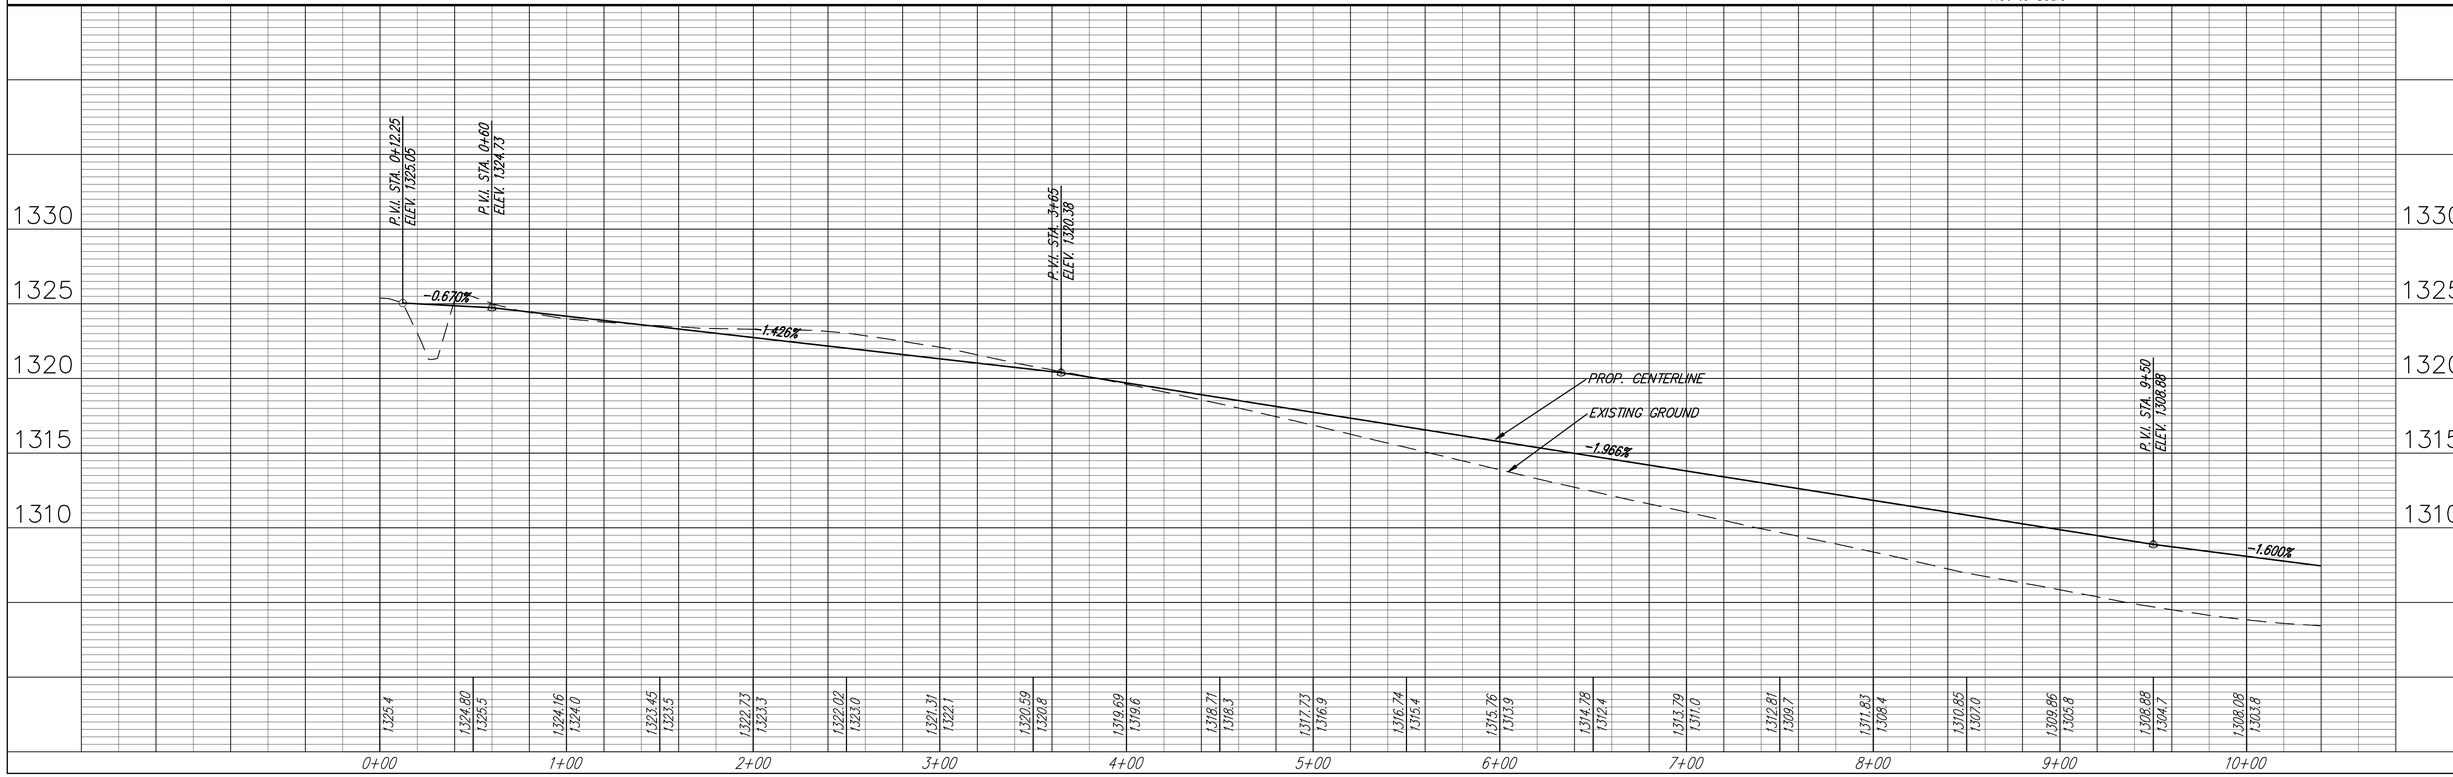

Roeder & Bohm, P.A.
Engineering Surveying Land Planning
8300 Madison
Suite 100
Wichita, Kansas
67206-1131
316-636-2111
Fax 316-636-2115

DESIGN	AML
DRAWN	AML
UTILITY	
REVISED	
DATE	Apr. 15, 2008
REVISED	
PROJECT NUMBER	472-84650
DRAWING FILE	paving [CAMBRIA-WELSH 01]

CAMBRIA ADDITION
CAMBRIA / WELSH
WICHITA, KANSAS

3190E