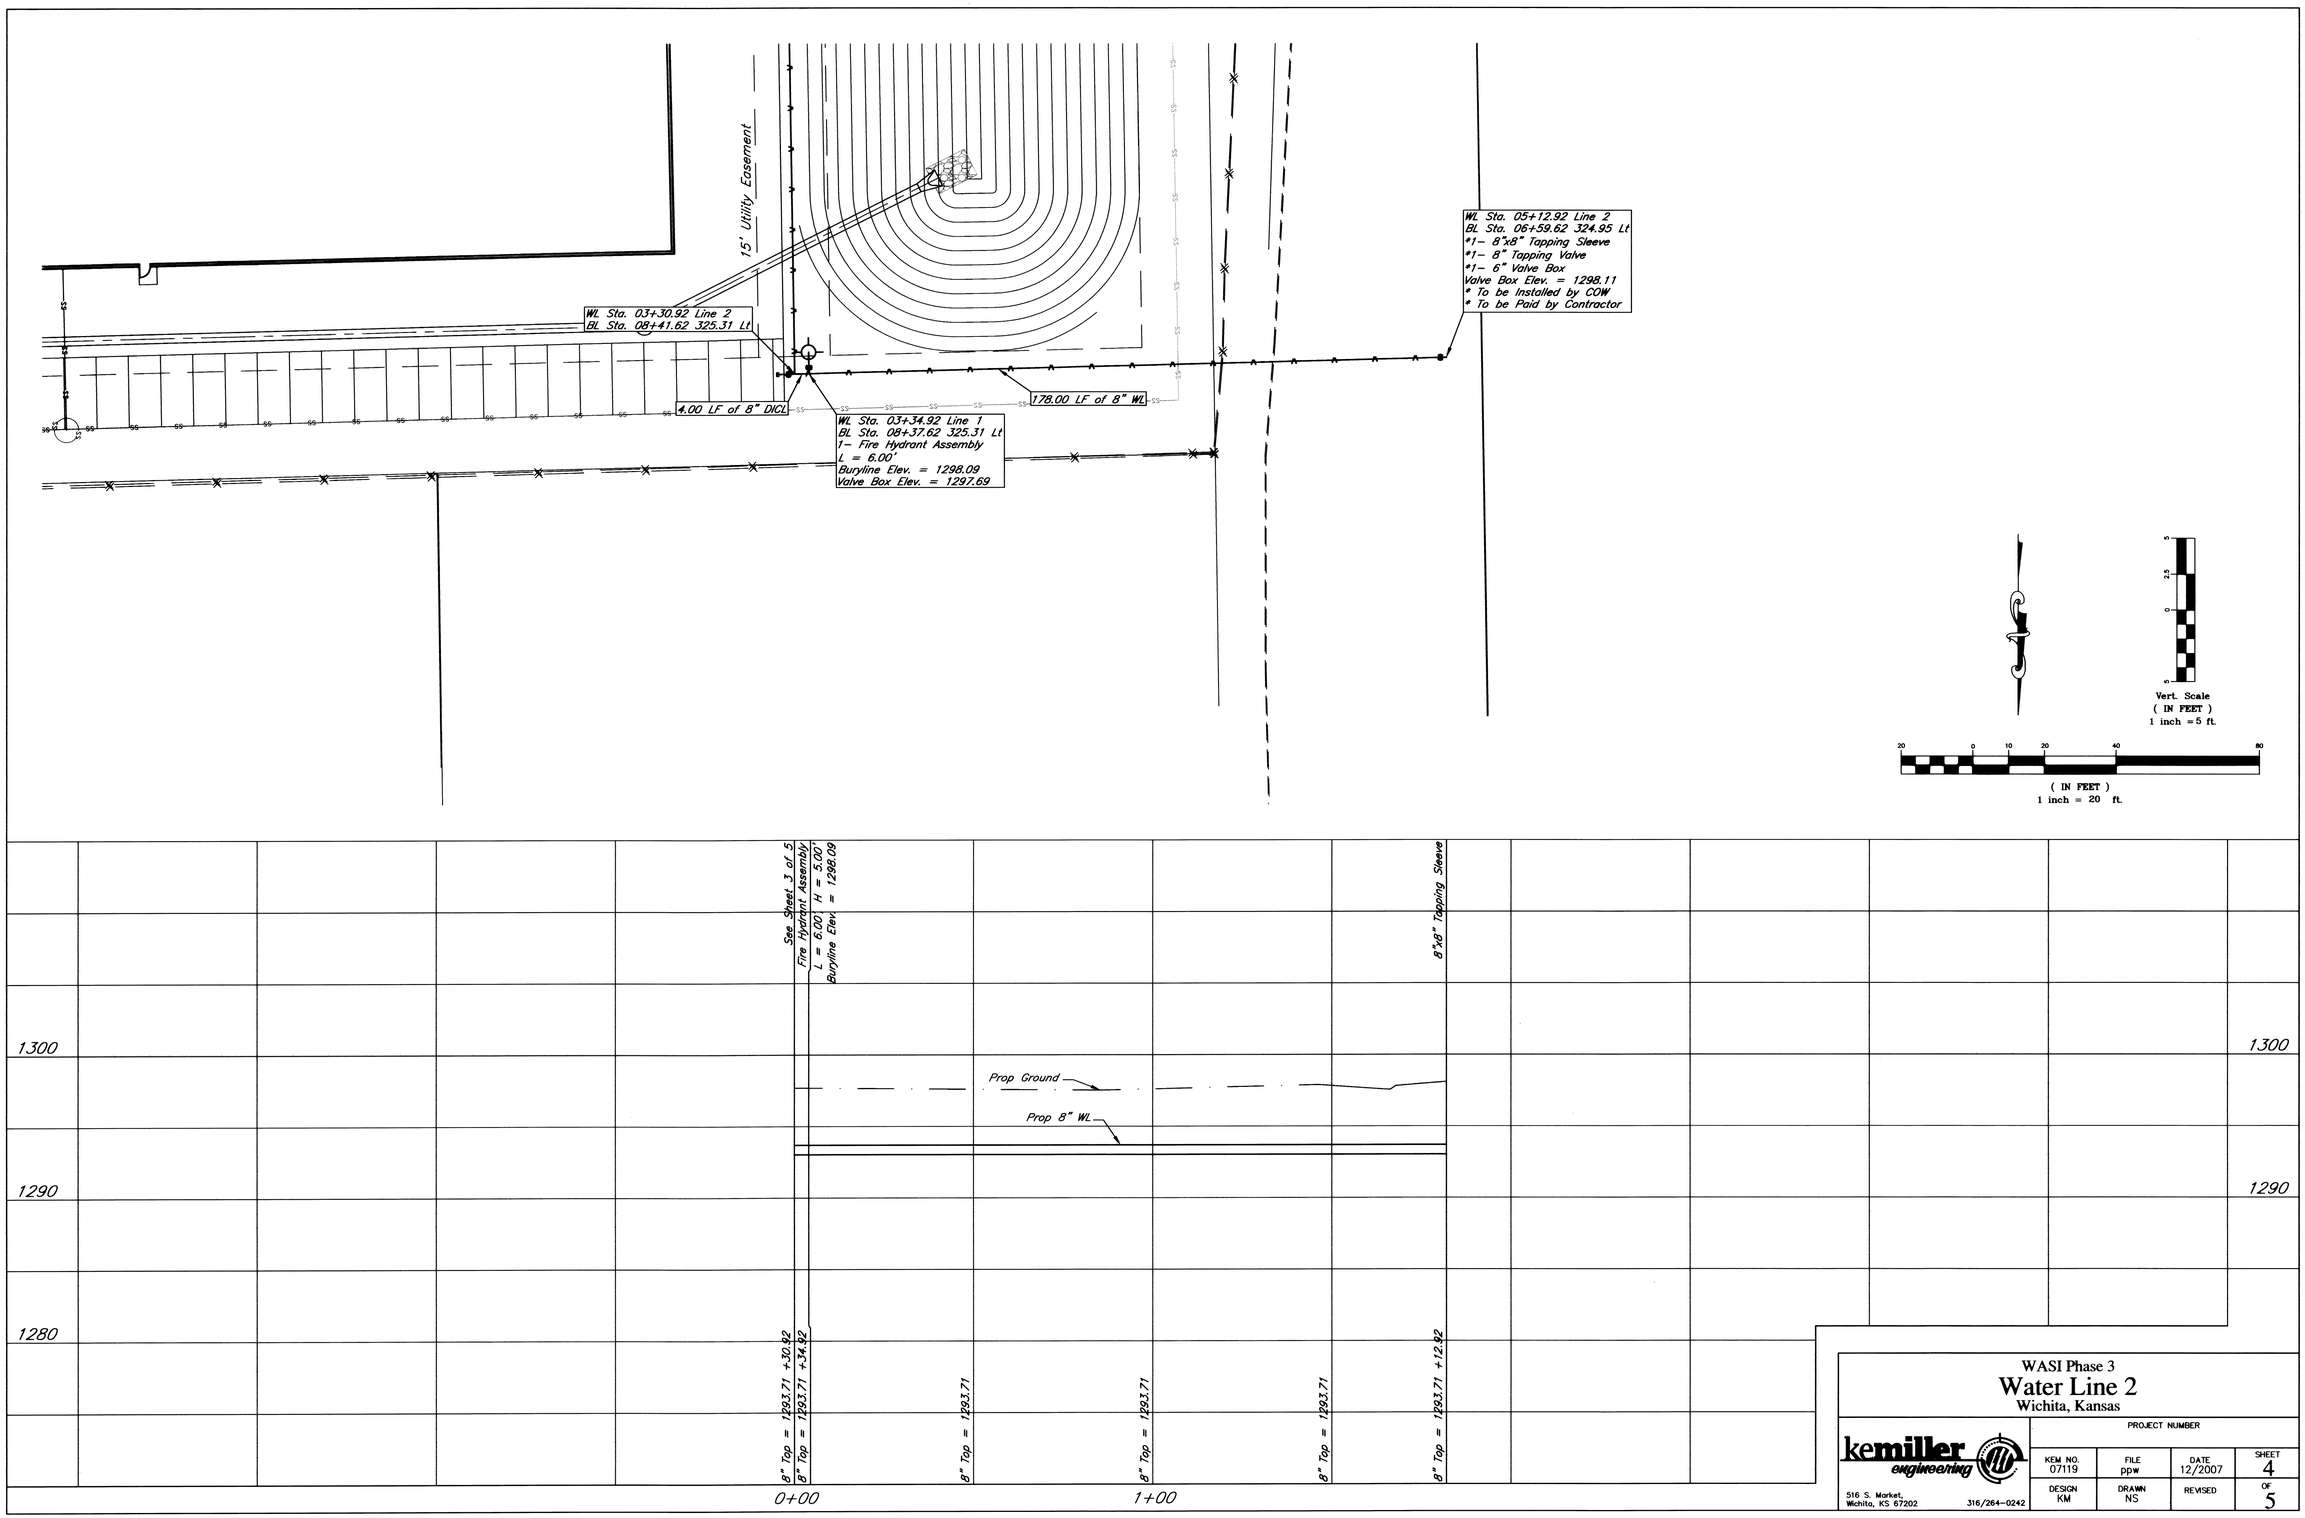


WASI Phase 3

# Water Line 2

Wichita, Kansas

kemiller engineering

516 S. Market,
Wichita, KS 67202 316/264-0242

| PROJECT NUMBER | | | |
|---|---|---|---|
| KEM NO. 07119 | FILE ppw | DATE 12/2007 | SHEET 4 |
| DESIGN KM | DRAWN NS | REVISED | OF 5 |