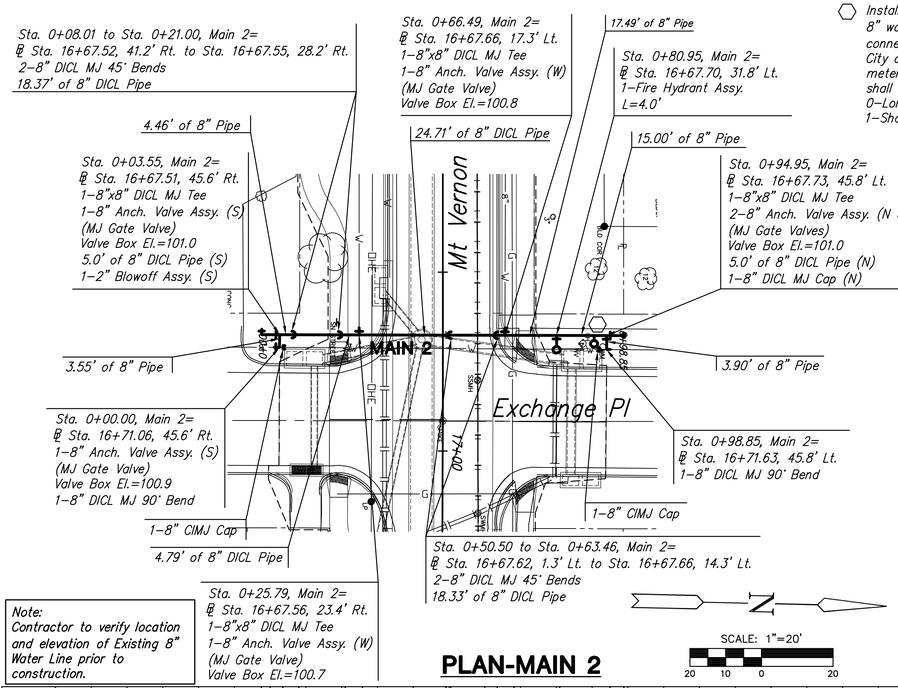

PLAN-MAIN 2

Note:
Contractor to verify location and elevation of Existing 8" Water Line prior to construction.

Install new 1" service and connect to existing 8" water main in Broadway. Setter to be connected to existing customer's water service. City of Wichita will remove existing water meter, vault, setter, and lid. The Contractor shall coordinate this work.
0–Long Service
1–Short Services

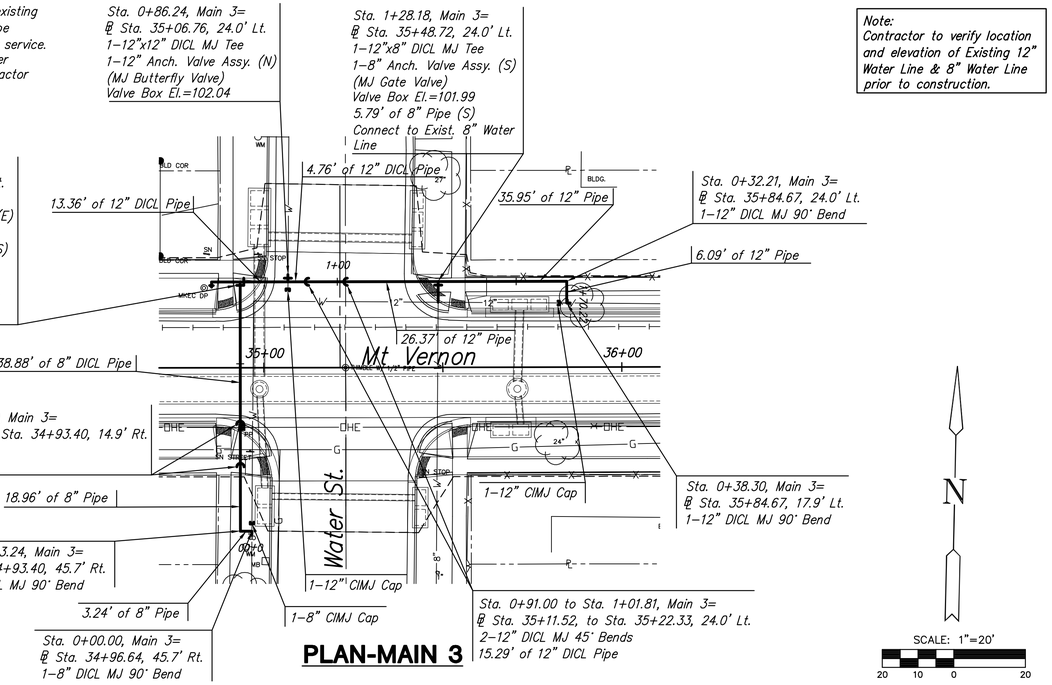

PLAN-MAIN 3

Note:
Contractor to verify location and elevation of Existing 12" Water Line & 8" Water Line prior to construction.

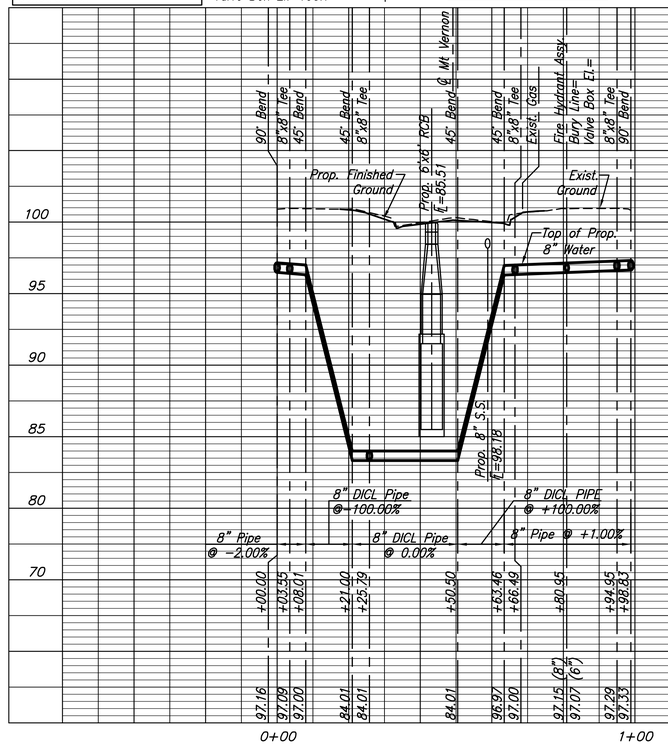

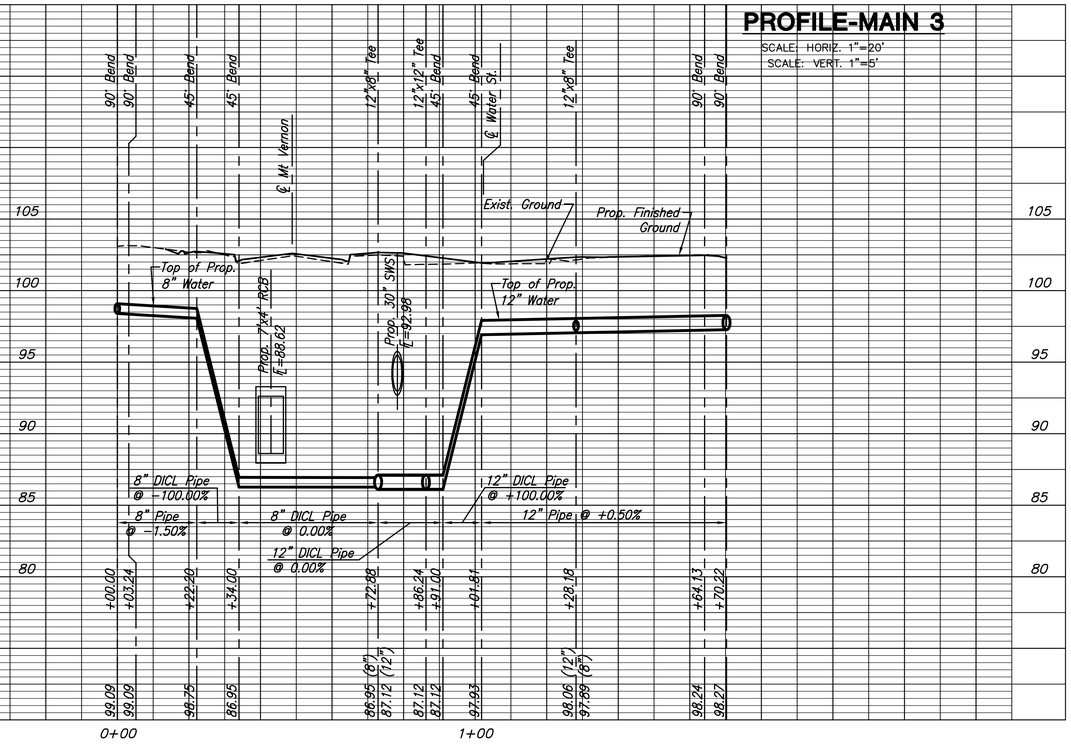

MKEC ENGINEERING CONSULTANTS, INC.
411 N. WEBB ROAD
WICHITA, KS. 67206
316 - 684 - 9600

MT VERNON STREET AND DRAINAGE IMPROVEMENTS FROM GREENWAY TO BROADWAY

Water Main 2 & Main 3 to Sta. 11+48.62

SHEET TITLE: 472–84289, 448–90385, 468–84514
PROJECT NUMBER

DESIGN BY: JRA
DRAWN BY: JSB
CHECKED BY: JRA

ISSUED: May 27, 2008
REVISED

SHEET NO.: **65 of 120**

PLOTTED: Tuesday, May 27, 2008 @ 04:36PM
J:\CIVIL\05620\DWG\WTR\05620-C4.DWG