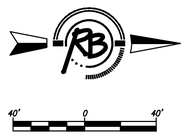

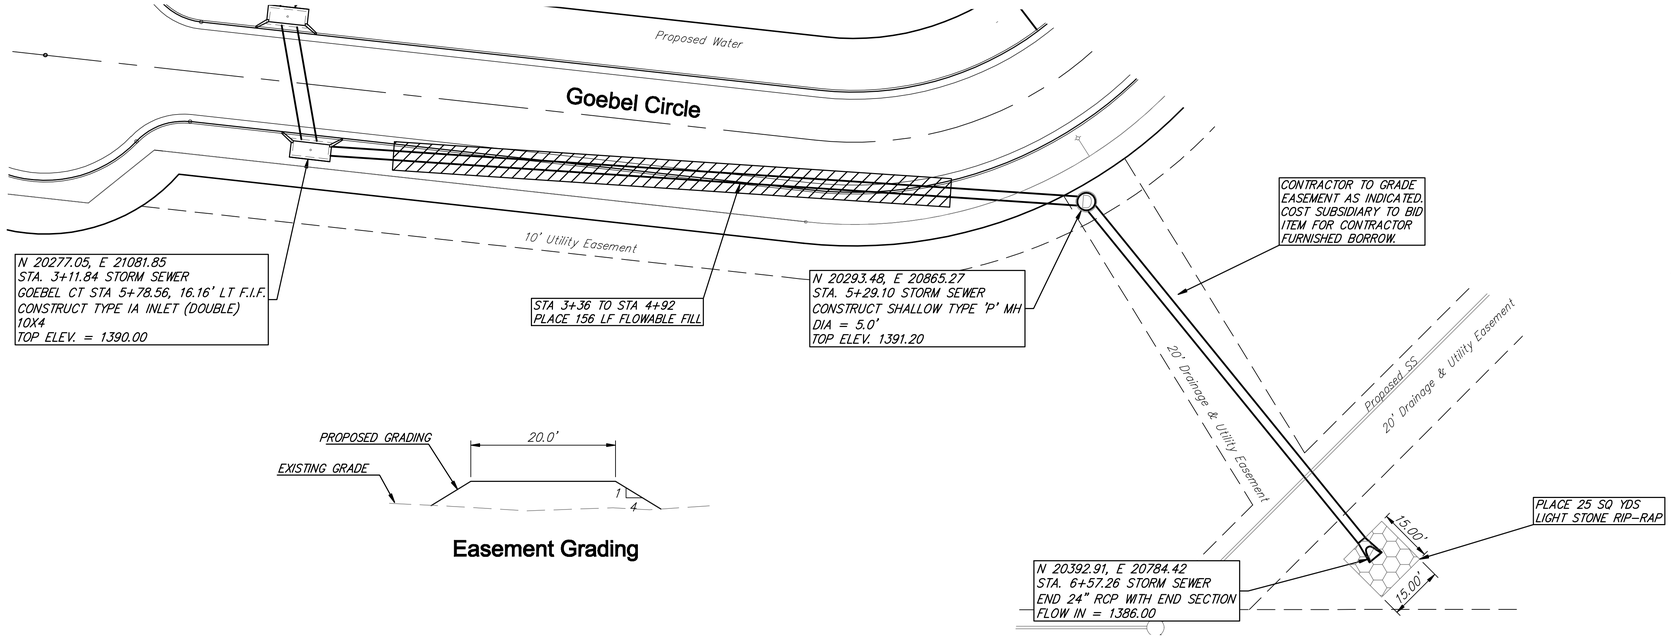

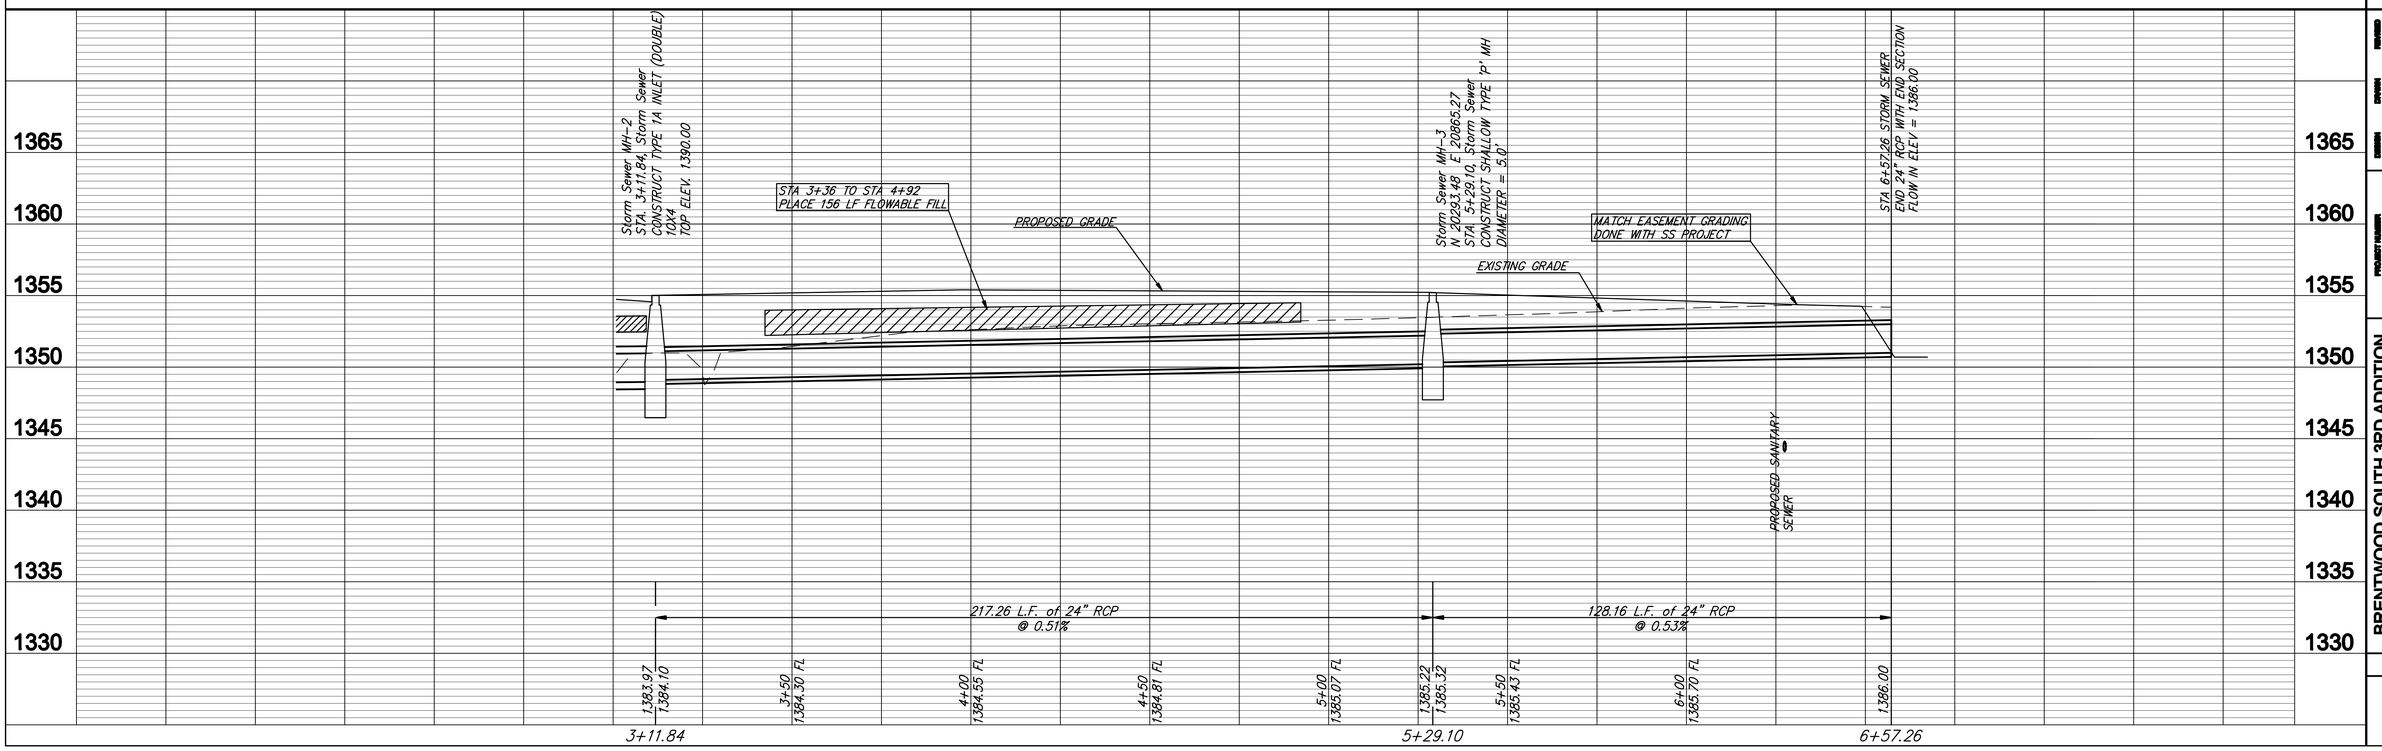

Ruggles & Bohm, P.A.
Engineering Surveying Land Planning
8585 E. 21st St. N.
Wichita, Kansas 67206
(316) 634-1991
(316) 634-1990 fax

DRAWN EJG
DESIGN EJG
CHECK
DATE May 13, 2008
UTILITY

PROJECT NUMBER 472-84656
DRAWING FILE Engineering Base [SWK (2)]

BRENTWOOD SOUTH 3RD ADDITION
Storm Water Sewer
WICHITA, KANSAS

3212E