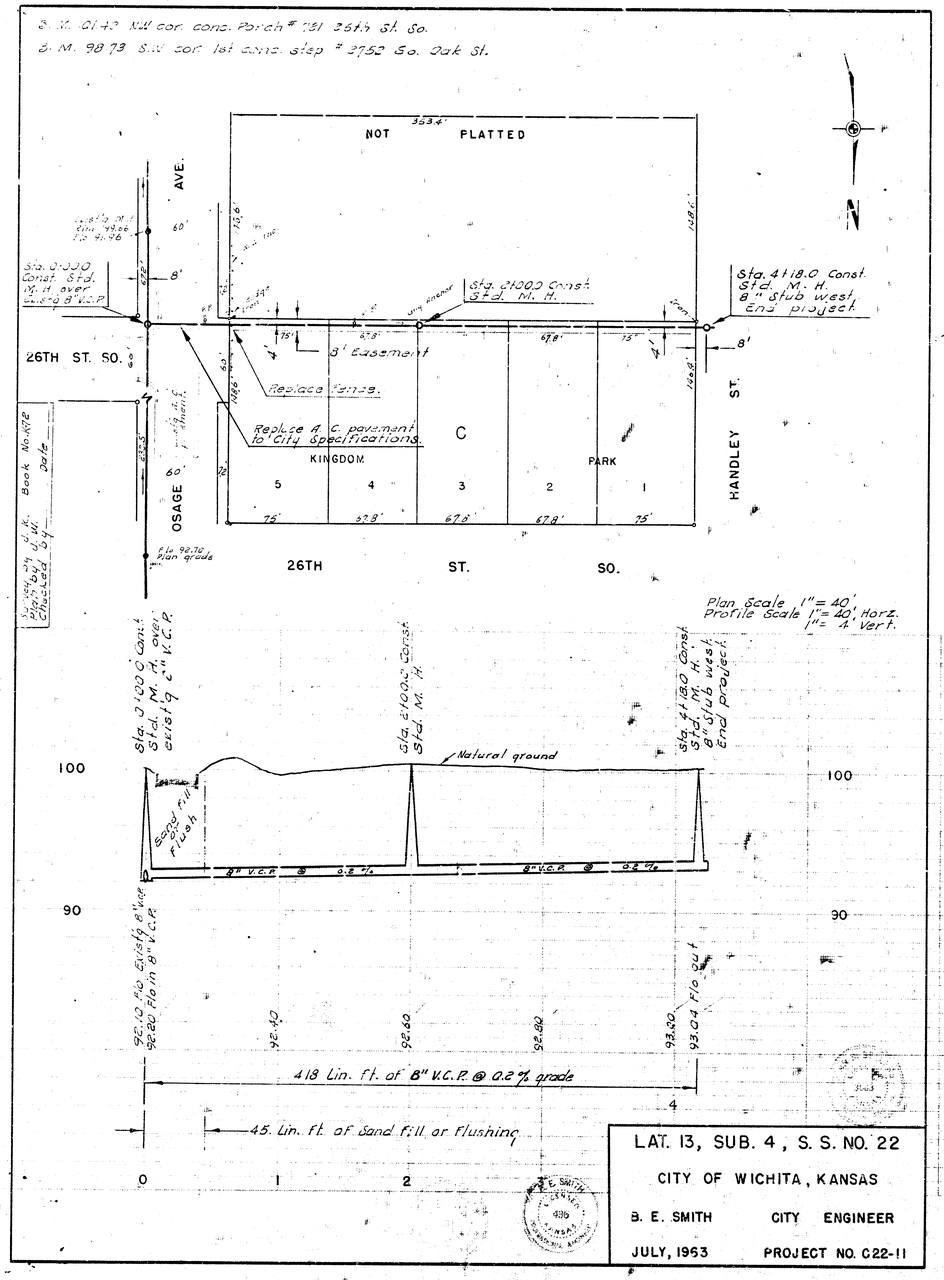
S. X. 0143 N.W. cor. conc. Porch # 751 35th St. So.
B. M. 98.73 S.W. cor. 1st conc. step # 3752 So. Oak St.
NOT PLATTED
AVE.
OSAGE
26TH ST. SO.
Sta. 0+00 Const. Std. M. H. over existg 8" V.C.P.
Sta. 2+00.0 Const. Std. M. H.
Sta. 4+18.0 Const. Std. M. H. 8" stub west End project
8' Easement
Replace fence.
Replace A.C. pavement to City Specifications.
KINGDOM
C
PARK
HANDLEY ST.
26TH ST. SO.
Plan Scale 1" = 40'
Profile Scale 1" = 40' Horz.
1" = 4' Vert.
Natural ground
Sandy fill or flush
8" V.C.P. @ 0.2%
92.10 Flo existg 8" V.C.P.
92.20 Flo in 8" V.C.P.
93.04 Flo out
418 Lin. ft. of 8" V.C.P. @ 0.2% grade
45. Lin. ft. of Sand fill or flushing
LAT. 13, SUB. 4, S. S. NO. 22
CITY OF WICHITA, KANSAS
B. E. SMITH CITY ENGINEER
JULY, 1963 PROJECT NO. C22-11

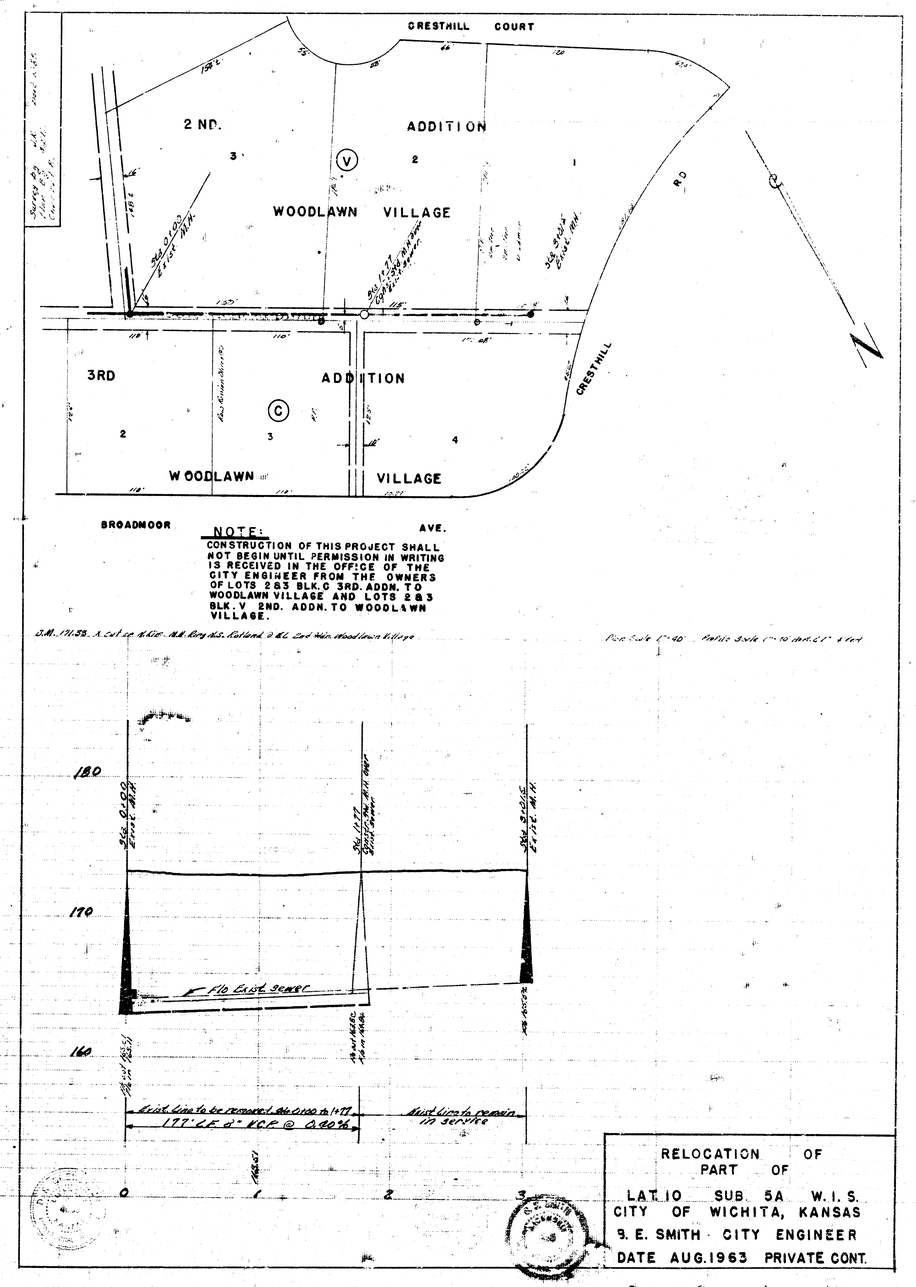
CRESTHILL COURT
2ND. ADDITION
WOODLAWN VILLAGE
3RD ADDITION
WOODLAWN VILLAGE
CRESTHILL RD.
BROADMOOR AVE.
NOTE:
CONSTRUCTION OF THIS PROJECT SHALL NOT BEGIN UNTIL PERMISSION IN WRITING IS RECEIVED IN THE OFFICE OF THE CITY ENGINEER FROM THE OWNERS OF LOTS 2 & 3 BLK. C 3RD. ADDN. TO WOODLAWN VILLAGE AND LOTS 2 & 3 BLK. V 2ND. ADDN. TO WOODLAWN VILLAGE.
Flo Existg sewer
177' L.F. 8" V.C.P. @ 0.60%
RELOCATION OF PART OF
LAT. 10 SUB. 5A W. I. S.
CITY OF WICHITA, KANSAS
B. E. SMITH · CITY ENGINEER
DATE AUG. 1963 PRIVATE CONT.