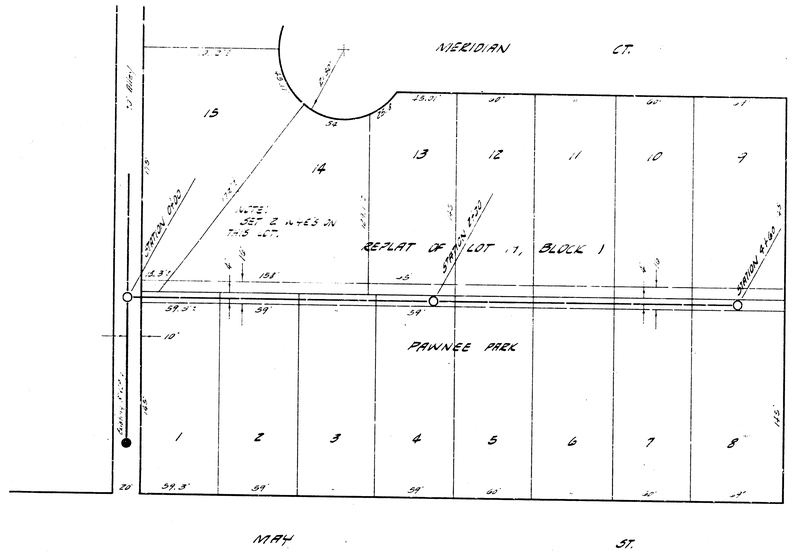


SCALE 1"=60'

B.M. 104.90 STANDARD S.E. MAY & MERIDIAN.

PLAN SCALE 1"=60'
PROFILE SCALE 1"=60' HOR. 1"=6 VERTICAL.

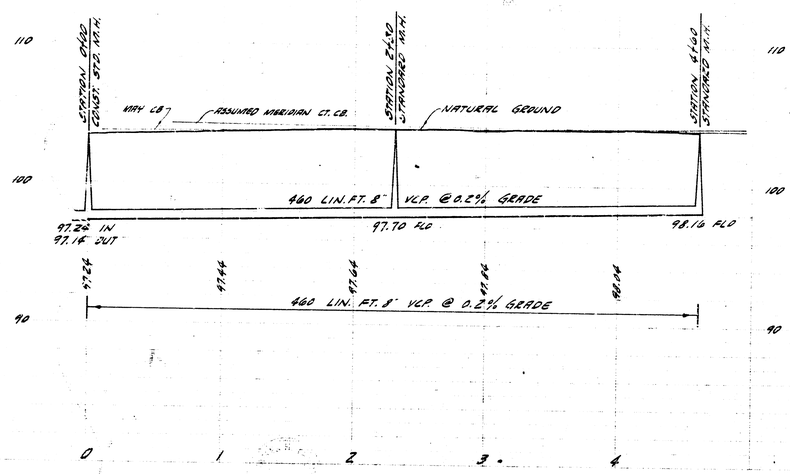


SUB. LAT. 1, LAT. 6, SUB. 3, S.S. 22
CITY OF WICHITA, KANSAS.
B.E. SMITH CITY ENGINEER
PROJ. NO. CC9.92 DATE: OCT. 1959