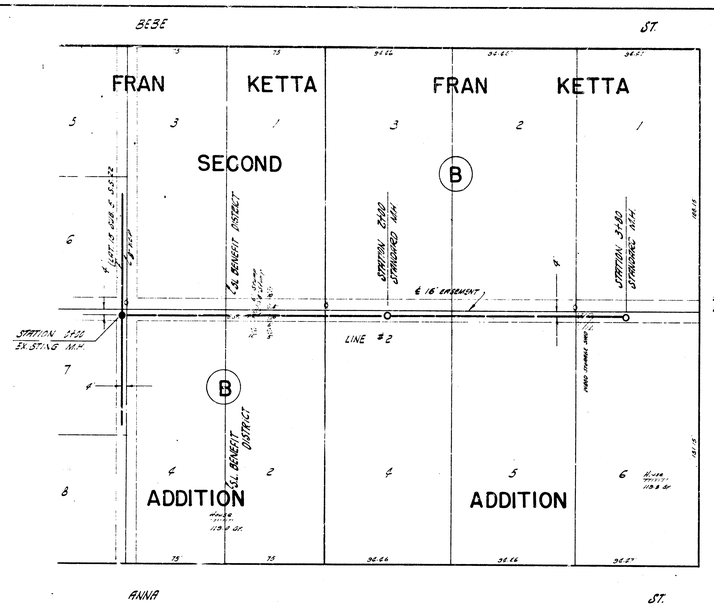

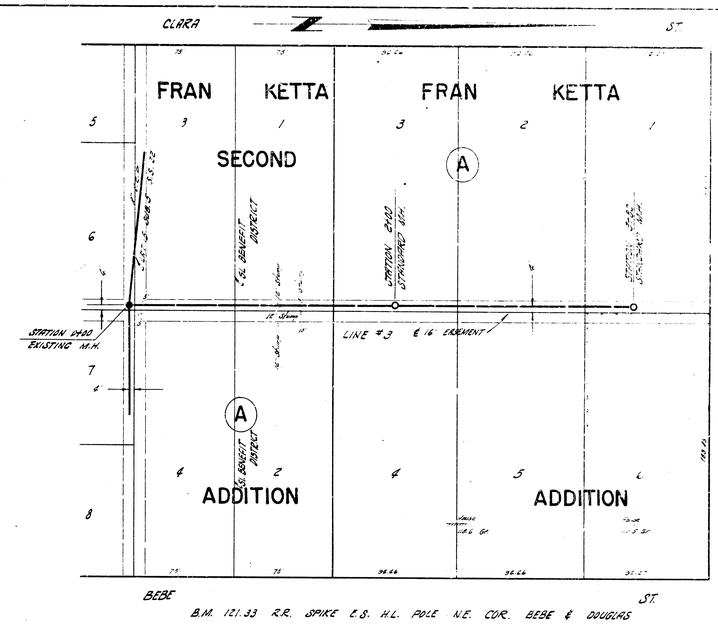

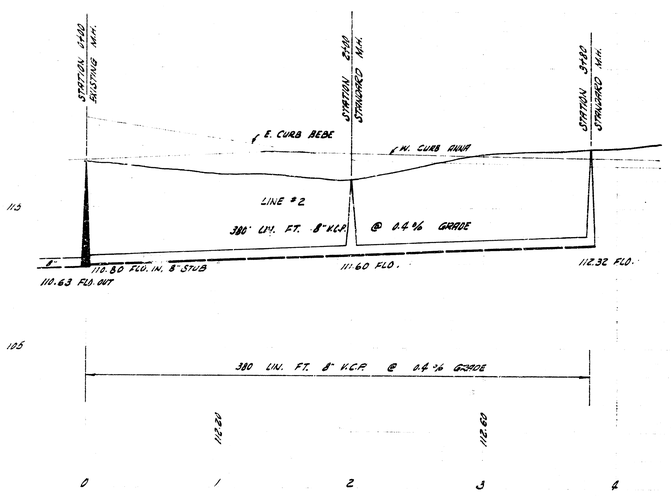

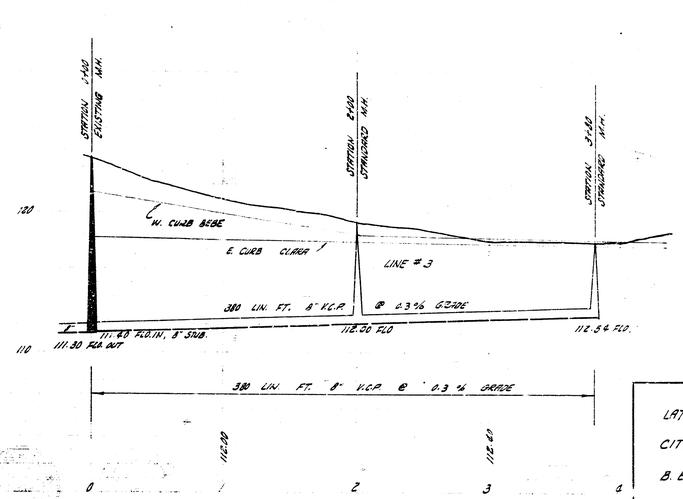

PLAN SCALE 1" = 10'
PROFILE SCALE 1" = 2' VER.
1" = 10' HOR.

LATERAL 22 SUB. 3 S.S. 22
CITY OF WICHITA, KANSAS
B. E. SMITH, CITY ENGINEER
PROJ. NO. C 27-54
JUNE 1952