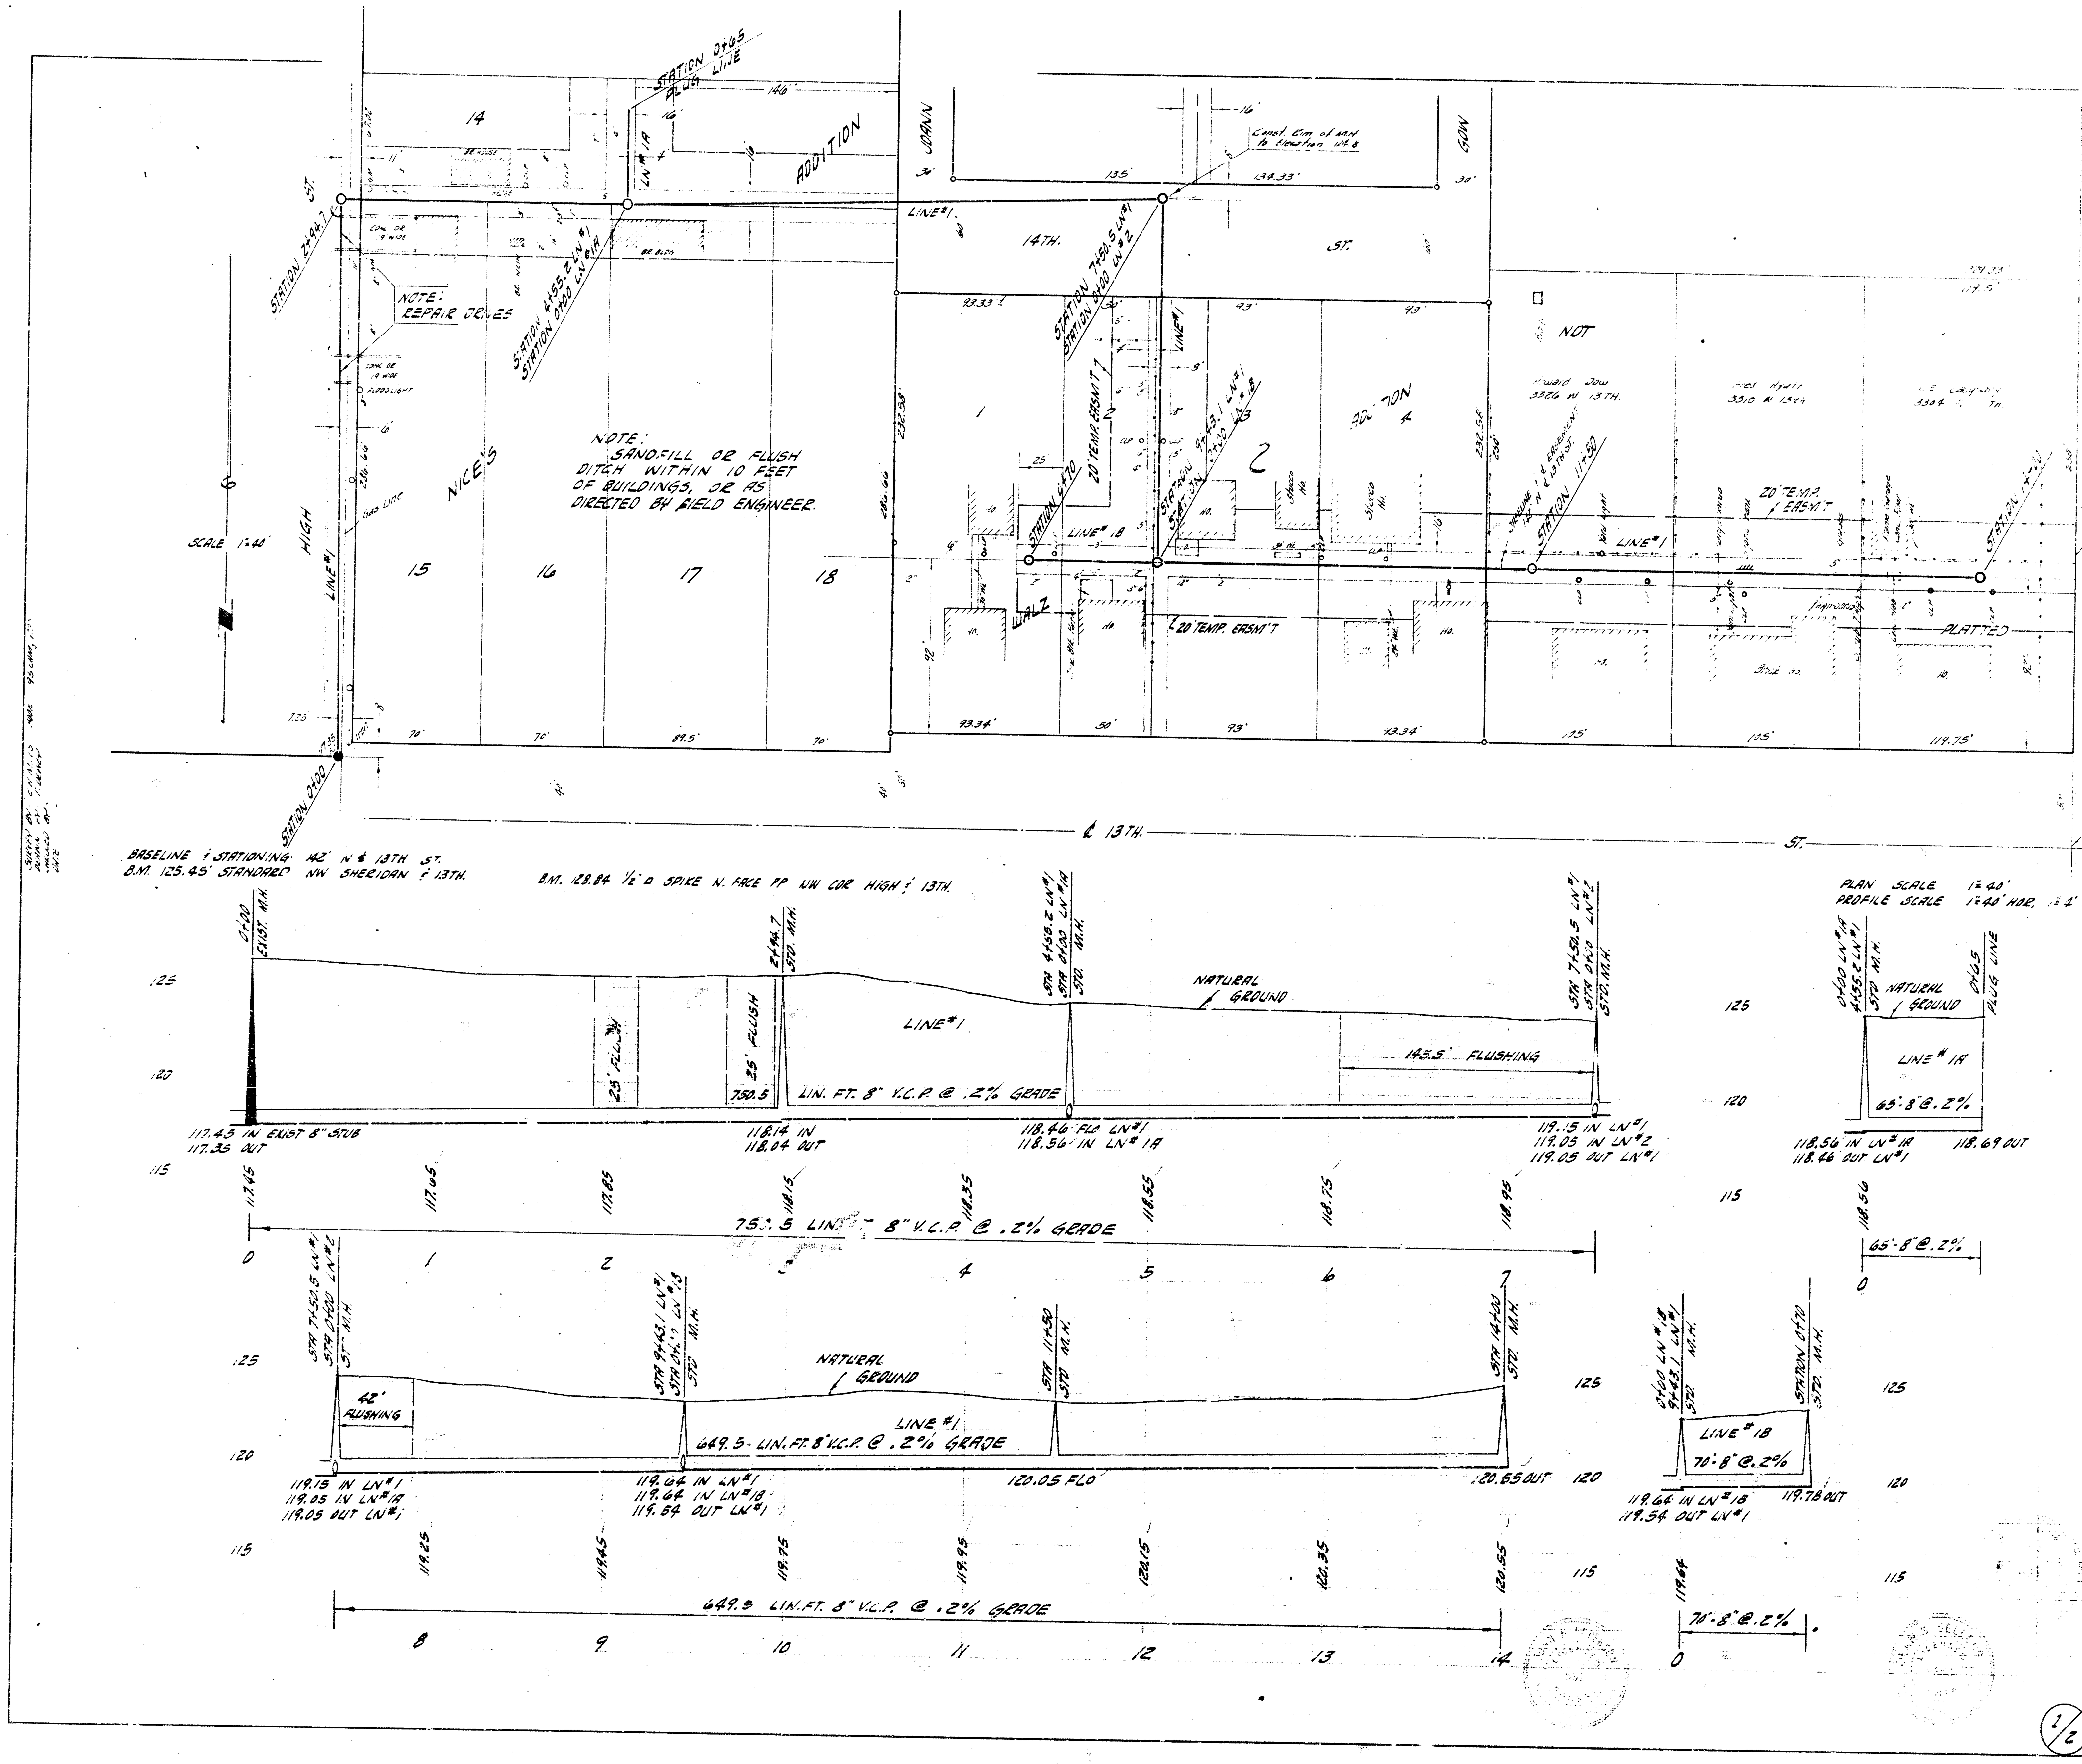



LATERAL 26 SUB. 5 SAN. SEWER 22

CITY OF WICHITA, KANSAS

B.E. SMITH CITY ENGINEER


PROJ. NO. 627-86 DATE- APRIL 1959

1/2

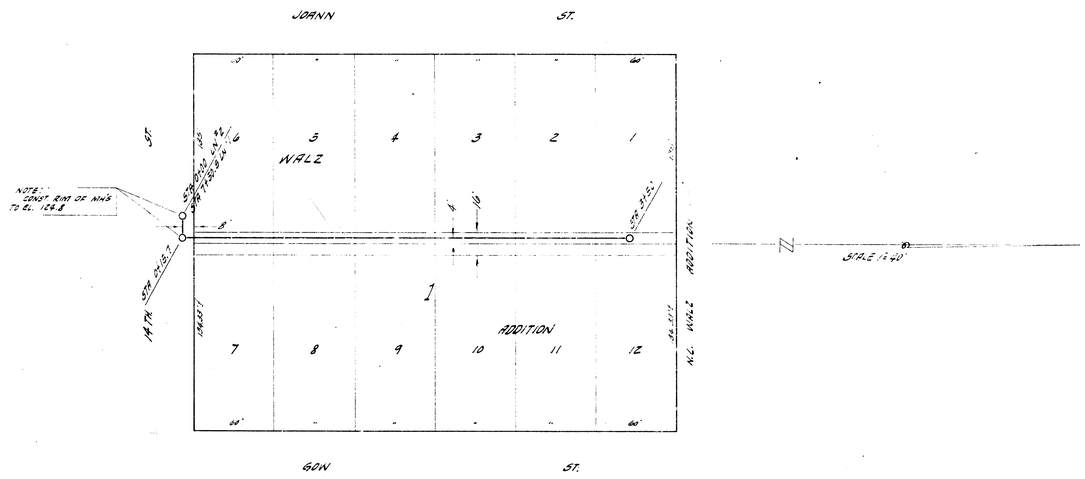

B.M. 123.83 ½" SQUARE SPIKE N5 PP NW HIGH ℄ 13TH.

PLAN SCALE 1"=40'
PROFILE SCALE 1"=40' HOR, 1"=4' VERT.

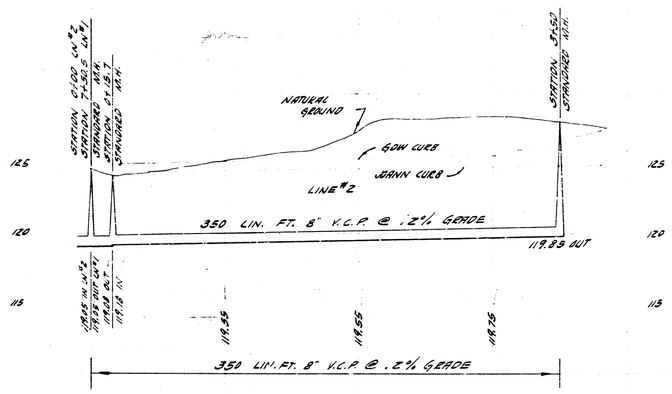

LAT. 26 SUB. 5 SAN. SEWER - 22
C27-86

2/2