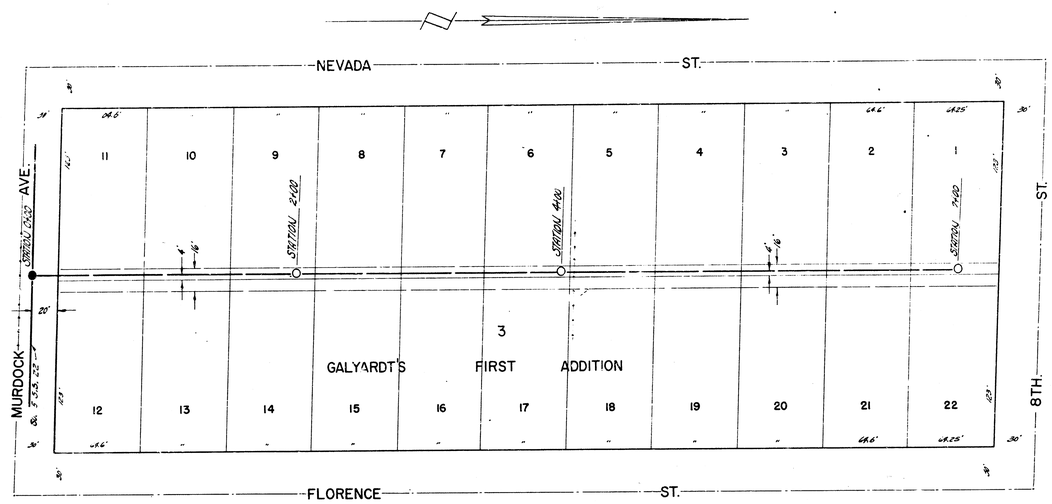

B.M. 124.34 DOUBLE SPIKE N.S. OF W.G.E. POLE N SIDE 8TH & 200'± EAST OF NEVADA.

PLAN SCALE 1"=40'
PROFILE SCALE 1"=40' HOR. 1"=4' VERTICAL

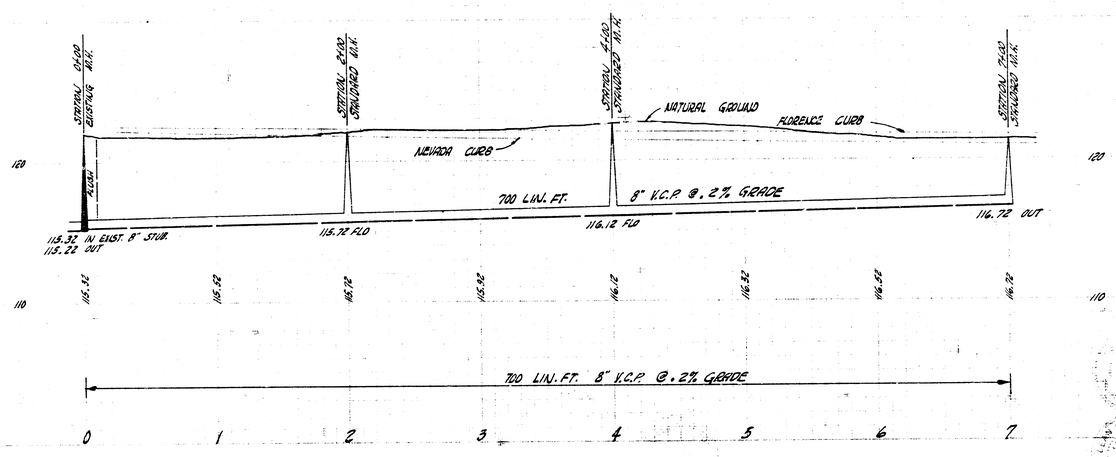

LAT. 29 SUB. 5 SAN. SEWER 22
CITY OF WICHITA, KANSAS
B.E. SMITH CITY ENGINEER
PROJ. NO. C27-96 DATE- SEPT. 1956