S'LY. LINE OF BENEFIT DISTRICT

STATION 3+81 STANDARD MH.

STATION 12+44 STANDARD MH.

STATION 19+01 STANDARD MH.

STATION 25+71 STANDARD MH.

UNPLATTED

20' TEM. EASEMENT

WEST LYNN 4TH ADDITION

7 6 5 4 3 2 1

2

ST.

SABIN

YOUNG ST.

16TH

NOTE: REPAIR STREET CROSSINGS WITH ASPHALTIC CONCRETE

STATION 11+90 EXIST'G PLUGGED TILE

STATION 11+52 STANDARD MH.

OTT

B.M. 128.05 "a" ON S.W. COR. CONC. DR. N. "KARE ENTR. S. OF NO. # 1350 N. WEST ST.
B.M. 130.12 "a" ON N.E. COR. CONC. DR. NO. # 1627 N. WEST ST. @ N.L. WEST ST.

STATION 0+00 EXIST'G PLUGGED TILE

STATION 1+52 STANDARD MH.

STATION 3+81 STANDARD MH.

STATION 6+55 STANDARD MH.

STATION 9+01 STANDARD MH.

N. C.B. SABIN 7

NATURAL GROUND

130

120

FLUSH STATION 0+13 TO STATION 3+81

1417.8 LIN. FT. 8" R.C.P. @ 0.15 % GRADE

118.14

118.53

117.34 FLO.

117.32 FLO. IN
117.82 FLO. OUT
117.42 - 8" STUB W/W

118.12 FLO. IN
118.12 FLO. OUT

118.51 FLO.

118.89 FLO.

0 1 2 3

1417.8 LIN. FT. 8" R.C.P. @ 0.15 % GRADE

117.59 117.74 117.89

STA. 13+17.8 STUB W/W

5 6 8 9 10 11

118.59 118.44 118.74 118.89 119.04 119.19

FLOW FR. STA. 11+82 TO STA. 13+17.8

119.37 FLO. IN.
119.27 FLO. OUT

119.86 FLO. IN
119.76 FLO. OUT

11 12 13 14

118.59 118.44 118.35


126

LATERAL 46 SUB. 5 S.S. 22


CITY OF WICHITA, KANSAS

B. E. SMITH, CITY ENGINEER

PROJ. NO. C 28-33 DATE JULY 1958

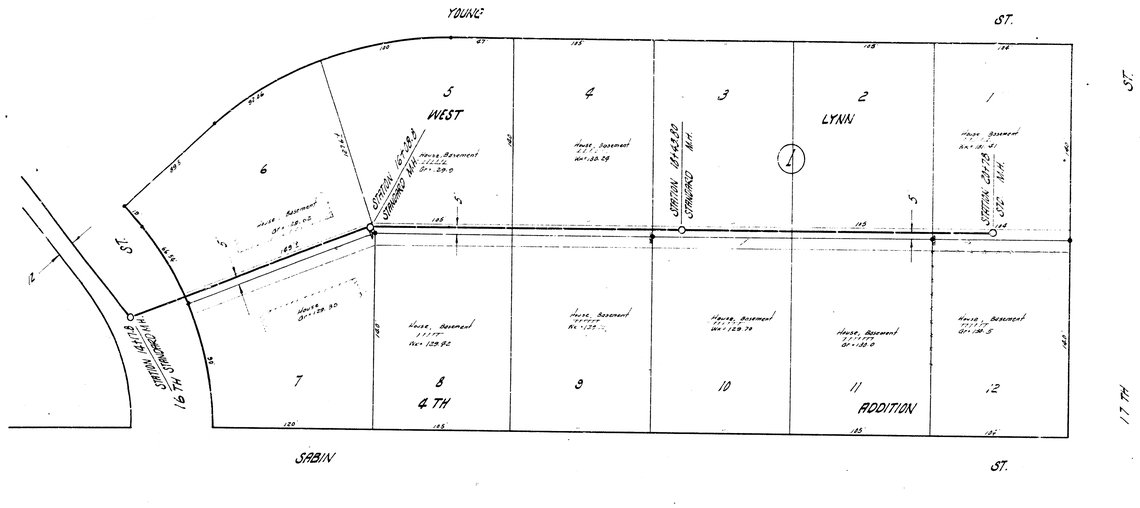

PLAN SCALE 1" = 40'
PROFILE SCALE 1" = 5' VERT. 1" = 100' HOR.

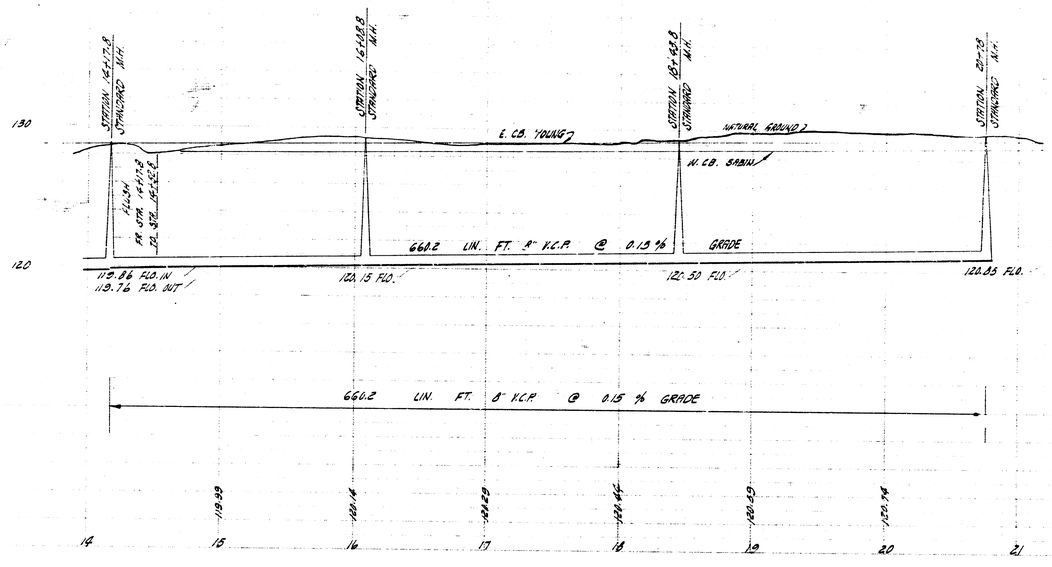

LATERAL #6 SUB. 5 S.S.22 C28-33