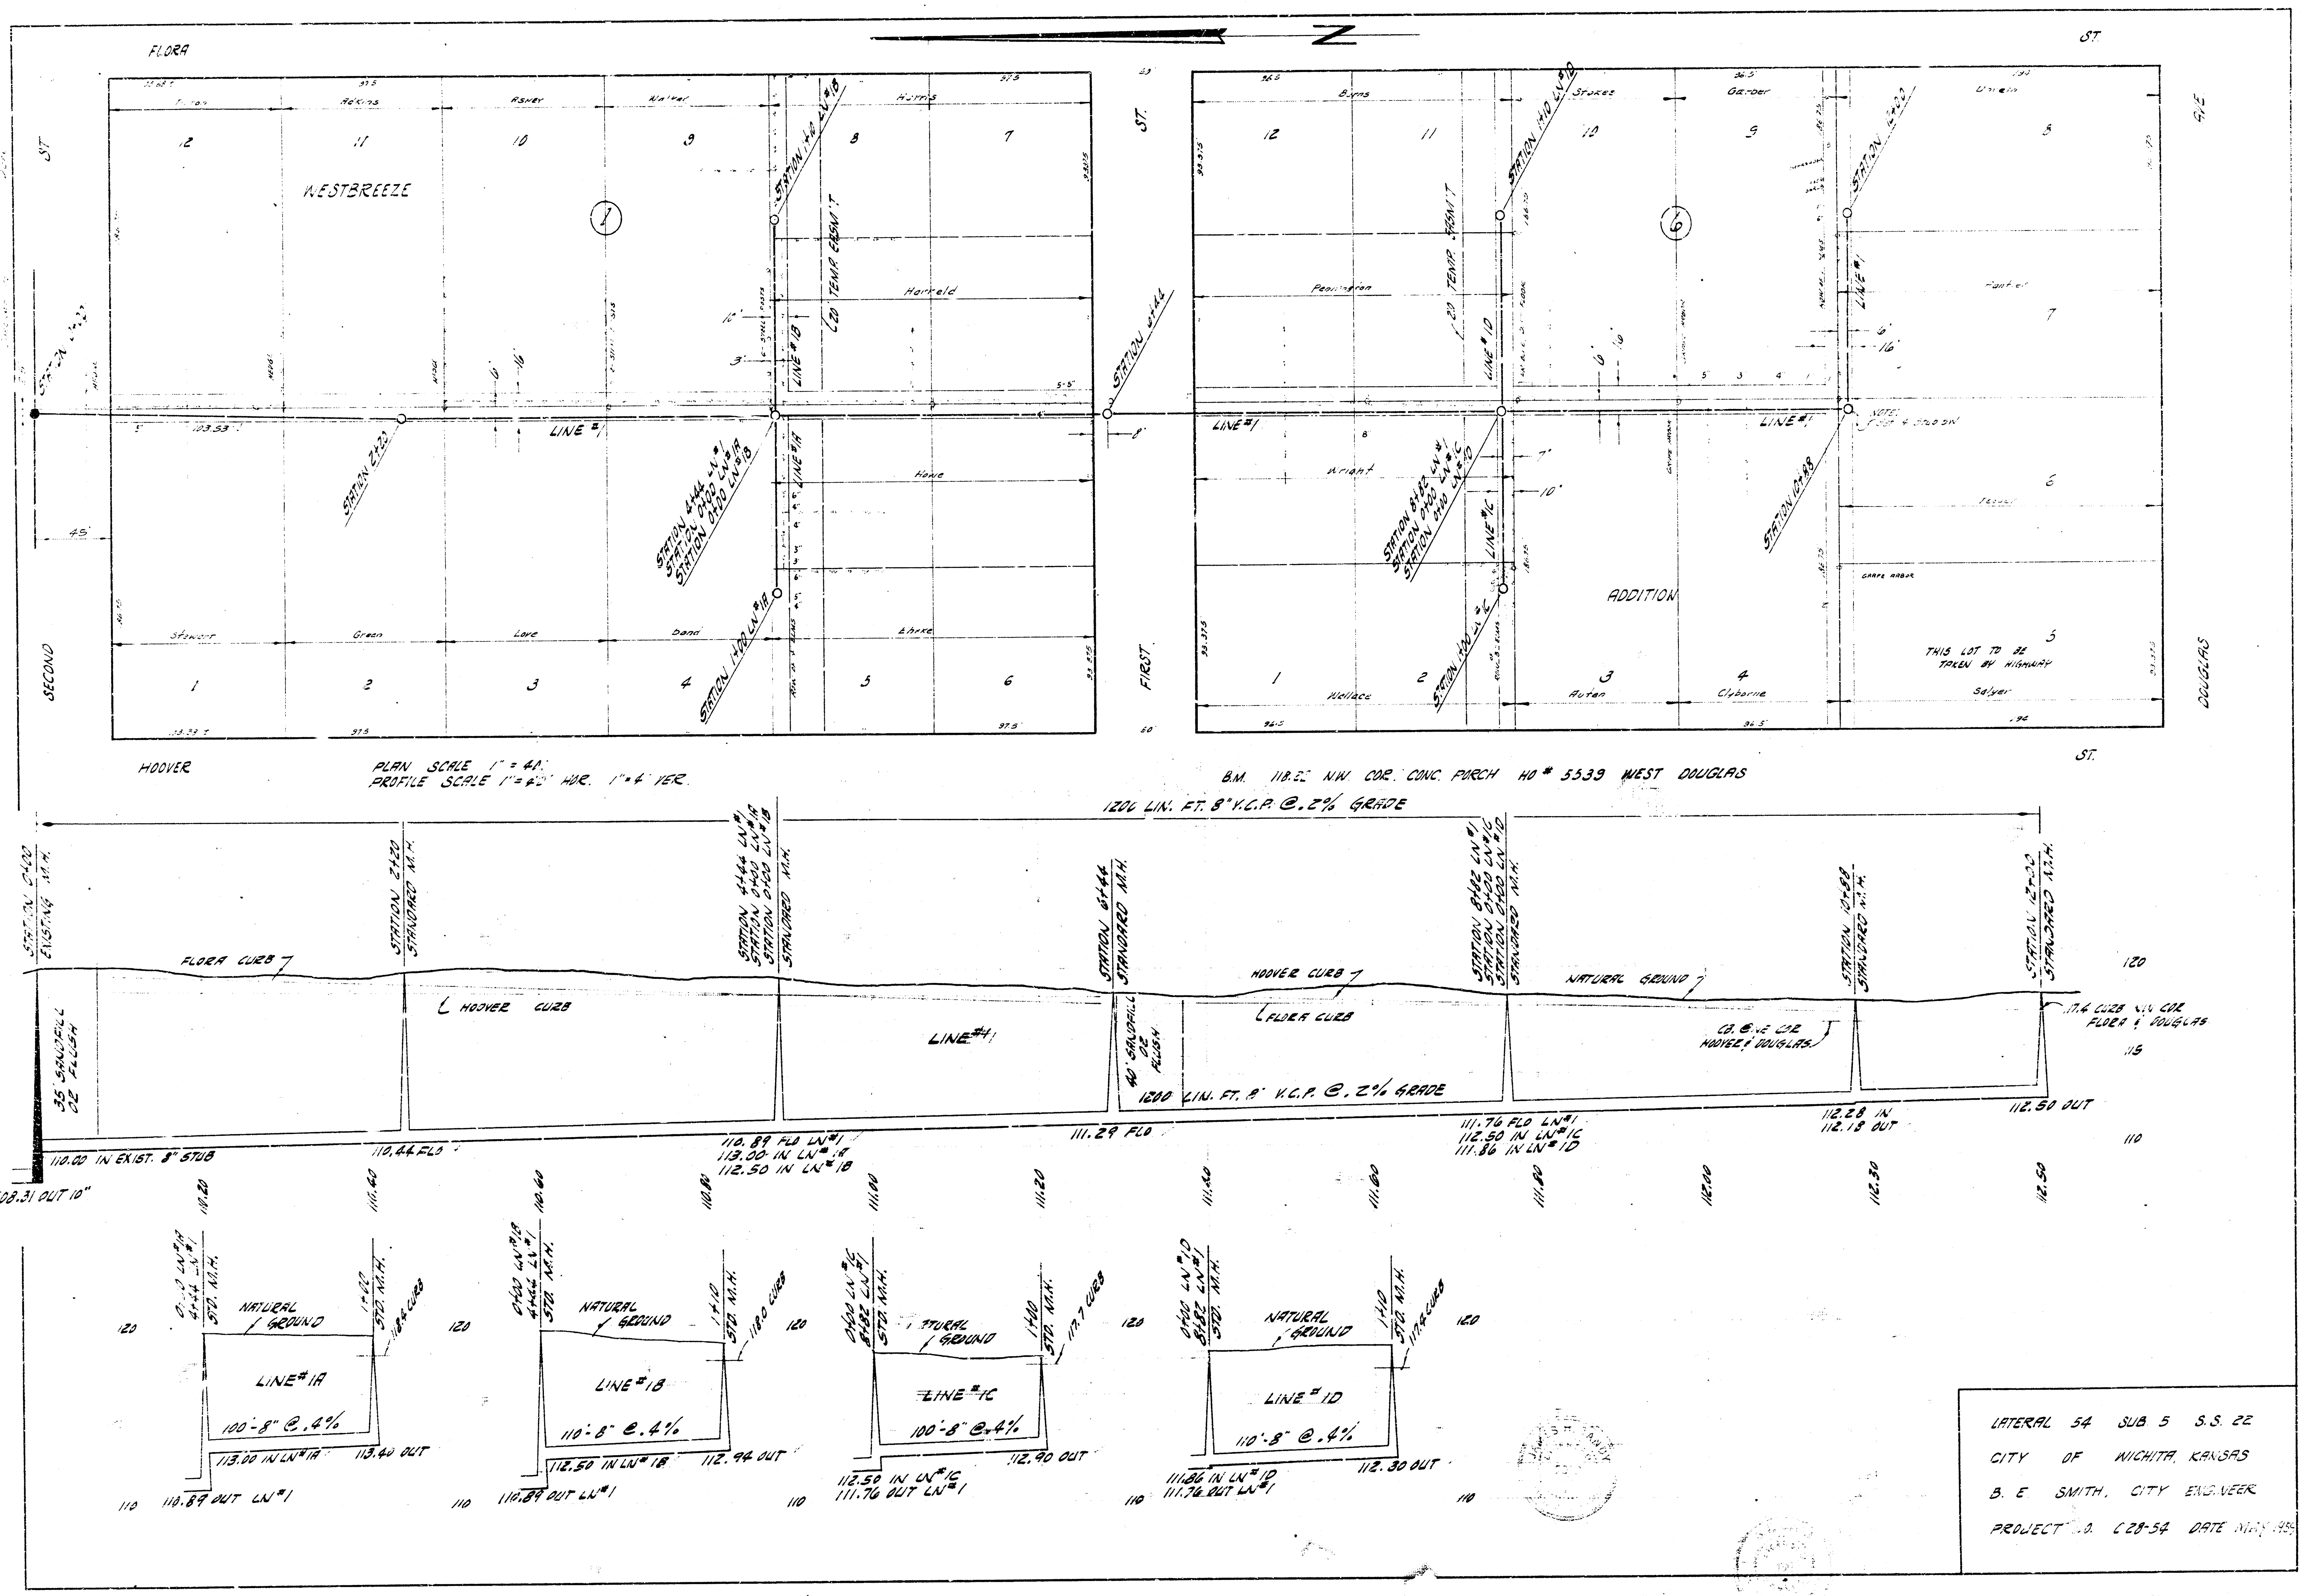

FLORA ST
SECOND ST
FIRST ST.
DOUGLAS AVE
HOOVER ST.
WESTBREEZE
ADDITION
1
6
Stewart
Green
Love
Bond
Ehrke
Howe
Harreld
Harris
Walker
Ashey
Adkins
Byrns
Stokes
Garber
Pennington
Wright
Wallace
Auten
Clyborne
Salyer
Panther
THIS LOT TO BE TAKEN BY HIGHWAY
GRAPE ARBOR
20' TEMP. EASM'T
LINE #1
LINE #1A
LINE #1B
LINE #1C
LINE #1D
STATION 0+00
STATION 2+20
STATION 4+44 LN #1
STATION 0+00 LN #1A
STATION 0+00 LN #1B
STATION 1+00 LN #1A
STATION 1+10 LN #1B
STATION 6+44
STATION 8+82 LN #1
STATION 0+00 LN #1C
STATION 0+00 LN #1D
STATION 1+00 LN #1C
STATION 1+10 LN #1D
STATION 10+88
STATION 12+00
45'
PLAN SCALE 1" = 40'
PROFILE SCALE 1" = 40' HOR. 1" = 4' VER.
B.M. 118.22 N.W. COR. CONC. PORCH HO # 5539 WEST DOUGLAS
1200 LIN. FT. 8" V.C.P. @ .2% GRADE
STATION 0+00 EXISTING M.H.
STATION 2+20 STANDARD M.H.
STATION 4+44 LN #1 STATION 0+00 LN #1A STATION 0+00 LN #1B STANDARD M.H.
STATION 6+44 STANDARD M.H.
STATION 8+82 LN #1 STATION 0+00 LN #1C STATION 0+00 LN #1D STANDARD M.H.
STATION 10+88 STANDARD M.H.
STATION 12+00 STANDARD M.H.
FLORA CURB
HOOVER CURB
NATURAL GROUND
℄ HOOVER CURB
℄ FLORA CURB
35' SANDFILL OR FLUSH
40' SANDFILL OR FLUSH
C.B. @ N.E. COR HOOVER & DOUGLAS
117.4 CURB N.W. COR FLORA & DOUGLAS
LINE #1
1200 LIN. FT. 8" V.C.P. @ .2% GRADE
120
115
110
110.00 IN EXIST. 8" STUB
108.31 OUT 10"
110.44 FLO
110.89 FLO LN #1
113.00 IN LN #1A
112.50 IN LN #1B
111.29 FLO
111.76 FLO LN #1
112.50 IN LN #1C
111.86 IN LN #1D
112.28 IN
112.18 OUT
112.50 OUT
110.20
110.40
110.60
110.80
111.00
111.20
111.40
111.60
111.80
112.00
112.30
112.50
0+00 LN #1A 4+44 LN #1 STD. M.H.
1+00 STD. M.H.
118.4 CURB
NATURAL GROUND
LINE #1A
100'-8" @ .4%
113.00 IN LN #1A
113.40 OUT
110.89 OUT LN #1
0+00 LN #1B 4+44 LN #1 STD. M.H.
1+10 STD. M.H.
118.0 CURB
LINE #1B
110'-8" @ .4%
112.50 IN LN #1B
112.94 OUT
110.89 OUT LN #1
0+00 LN #1C 8+82 LN #1 STD. M.H.
1+00 STD. M.H.
117.7 CURB
LINE #1C
100'-8" @ .4%
112.50 IN LN #1C
111.76 OUT LN #1
112.90 OUT
0+00 LN #1D 8+82 LN #1 STD. M.H.
1+10 STD. M.H.
117.9 CURB
LINE #1D
110'-8" @ .4%
111.86 IN LN #1D
111.76 OUT LN #1
112.30 OUT
LATERAL 54 SUB 5 S.S. 22
CITY OF WICHITA, KANSAS
B. E. SMITH, CITY ENGINEER
PROJECT NO. C28-54 DATE MAY 1959