
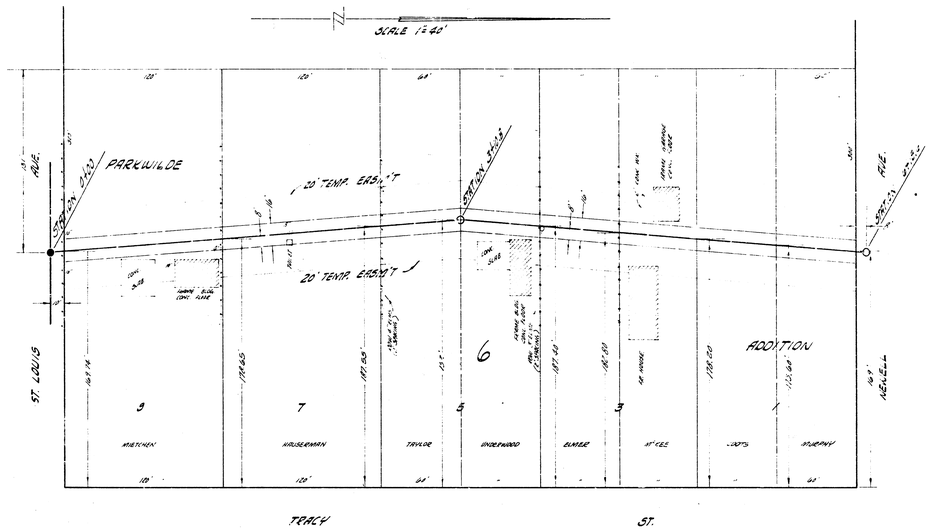


B.M. ..0.55 STEPBENCH SS MH.P. NW. COR. TRACY & ST. LOUIS.

PLAN SCALE 1"=40'
PROFILE SCALE 1"=40' HOR. 1"=4' VERT.

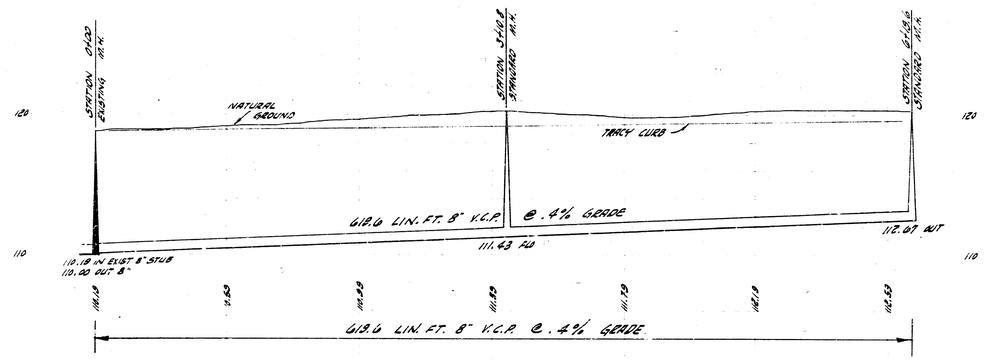

LATERAL 68 SUB. 5 SAN. SEWER 22
CITY OF WICHITA, KANSAS
B.E. SMITH CITY ENGINEER
PROJ. NO. 628-75 DATE -

3 3 5