

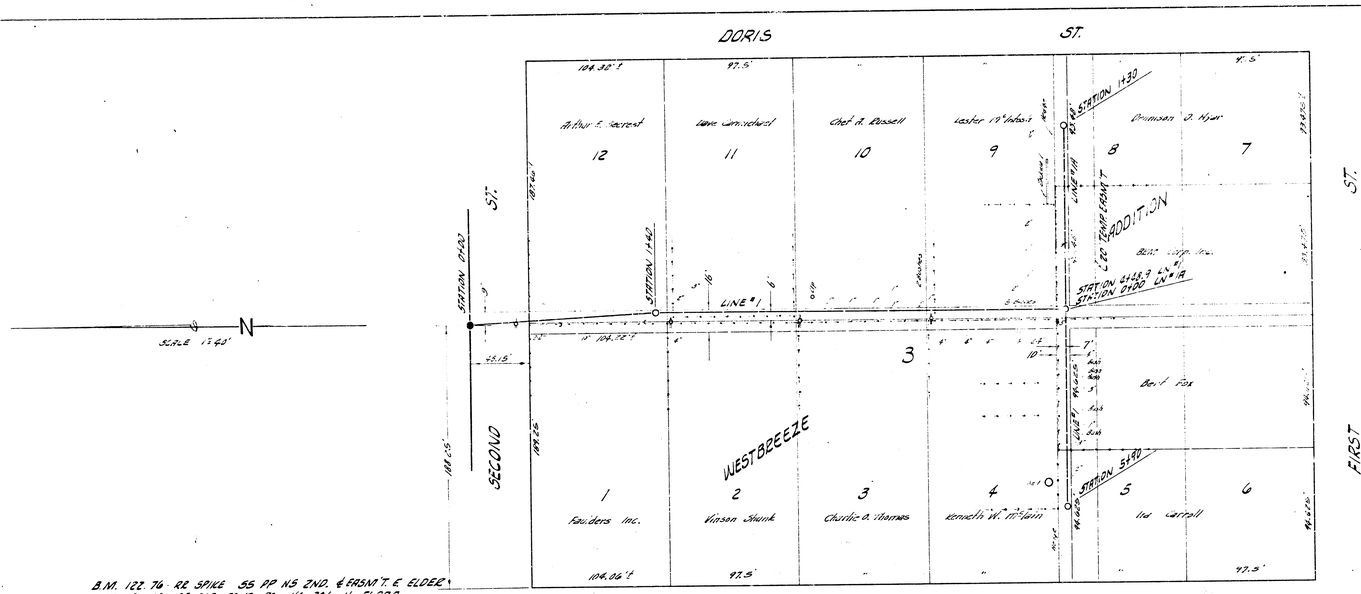


B.M. 122.76 - RR SPIKE 55 FT. N.S. 2ND. & EASM'T. E. ELDER
B.M. 121.10 SE COR CONC FD NO. 301 N FLORA
BASELINE 1 STATIONING 8° E & EASEMENT.

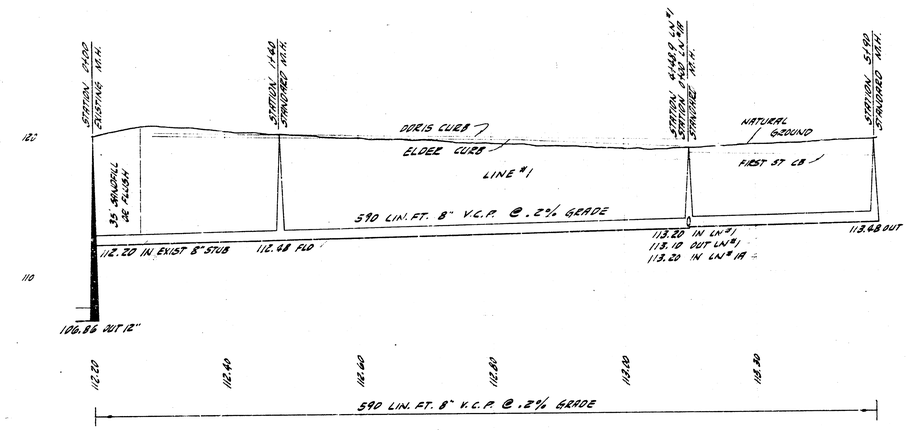

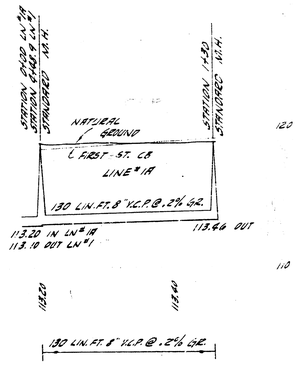

PLAN SCALE 1"=40'
PROFILE SCALE 1"=40' HOR. 1"=4' VERTICAL

LATERAL 8-G SUB 5 SAN. SEWER 22
CITY OF WICHITA, KANSAS
B.E. SMITH CITY ENGINEER
PROJ. NO. 628-110 DATE- IV-24 1959