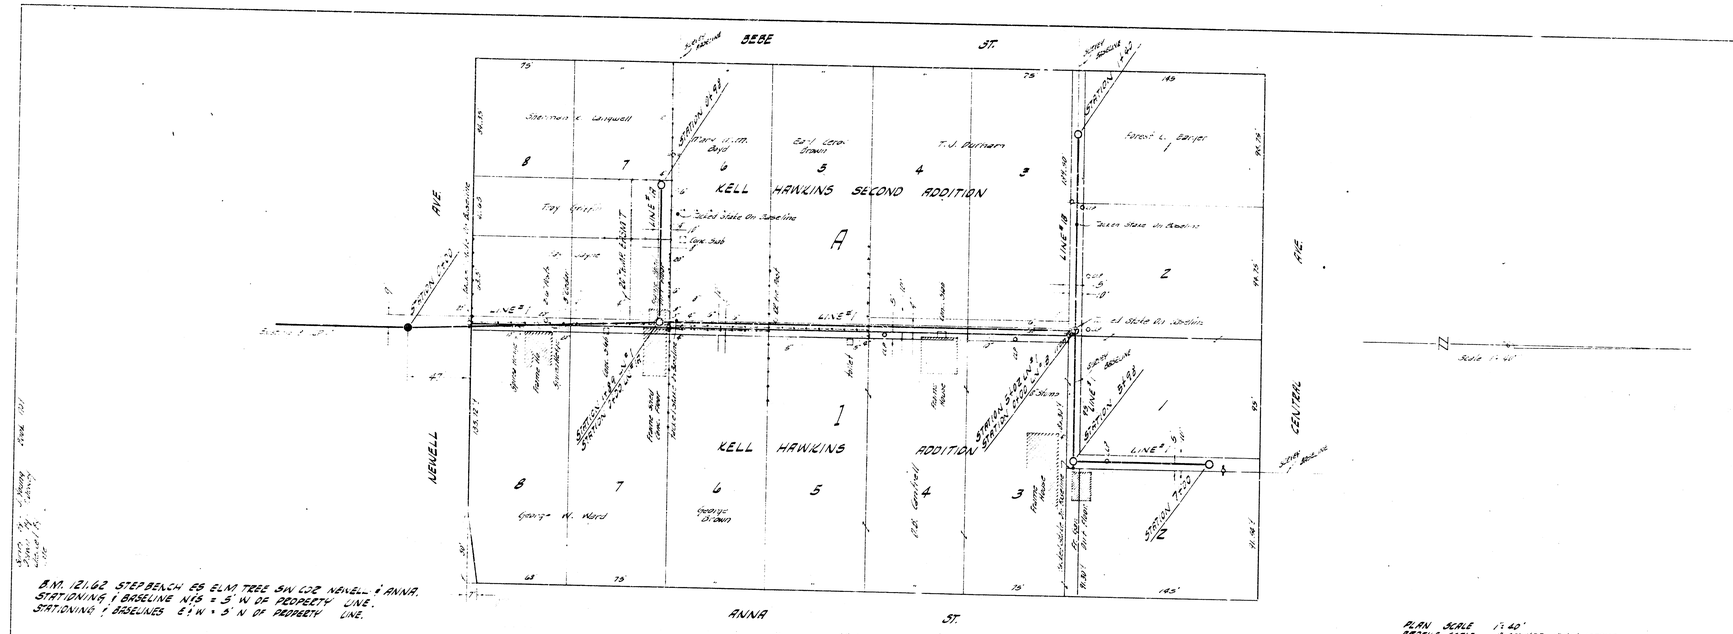
BEBE ST.
ANNA ST.
NEWELL AVE
CENTRAL AVE
KELL HAWKINS SECOND ADDITION
KELL HAWKINS ADDITION
A
1
2
Z
Stanton E. Caldwell
T.J. Putnam
Forest L. Barker
George W. Ward
George Brown
Early Levee Brown
P.O. Central
Fay Griffith
Flynn Hse
Flynn Hse Conc. Floor
Frame Hse
Frame Hse Concrete Floor
Frame Hse Concrete Floor
Frame Hse Concrete Floor