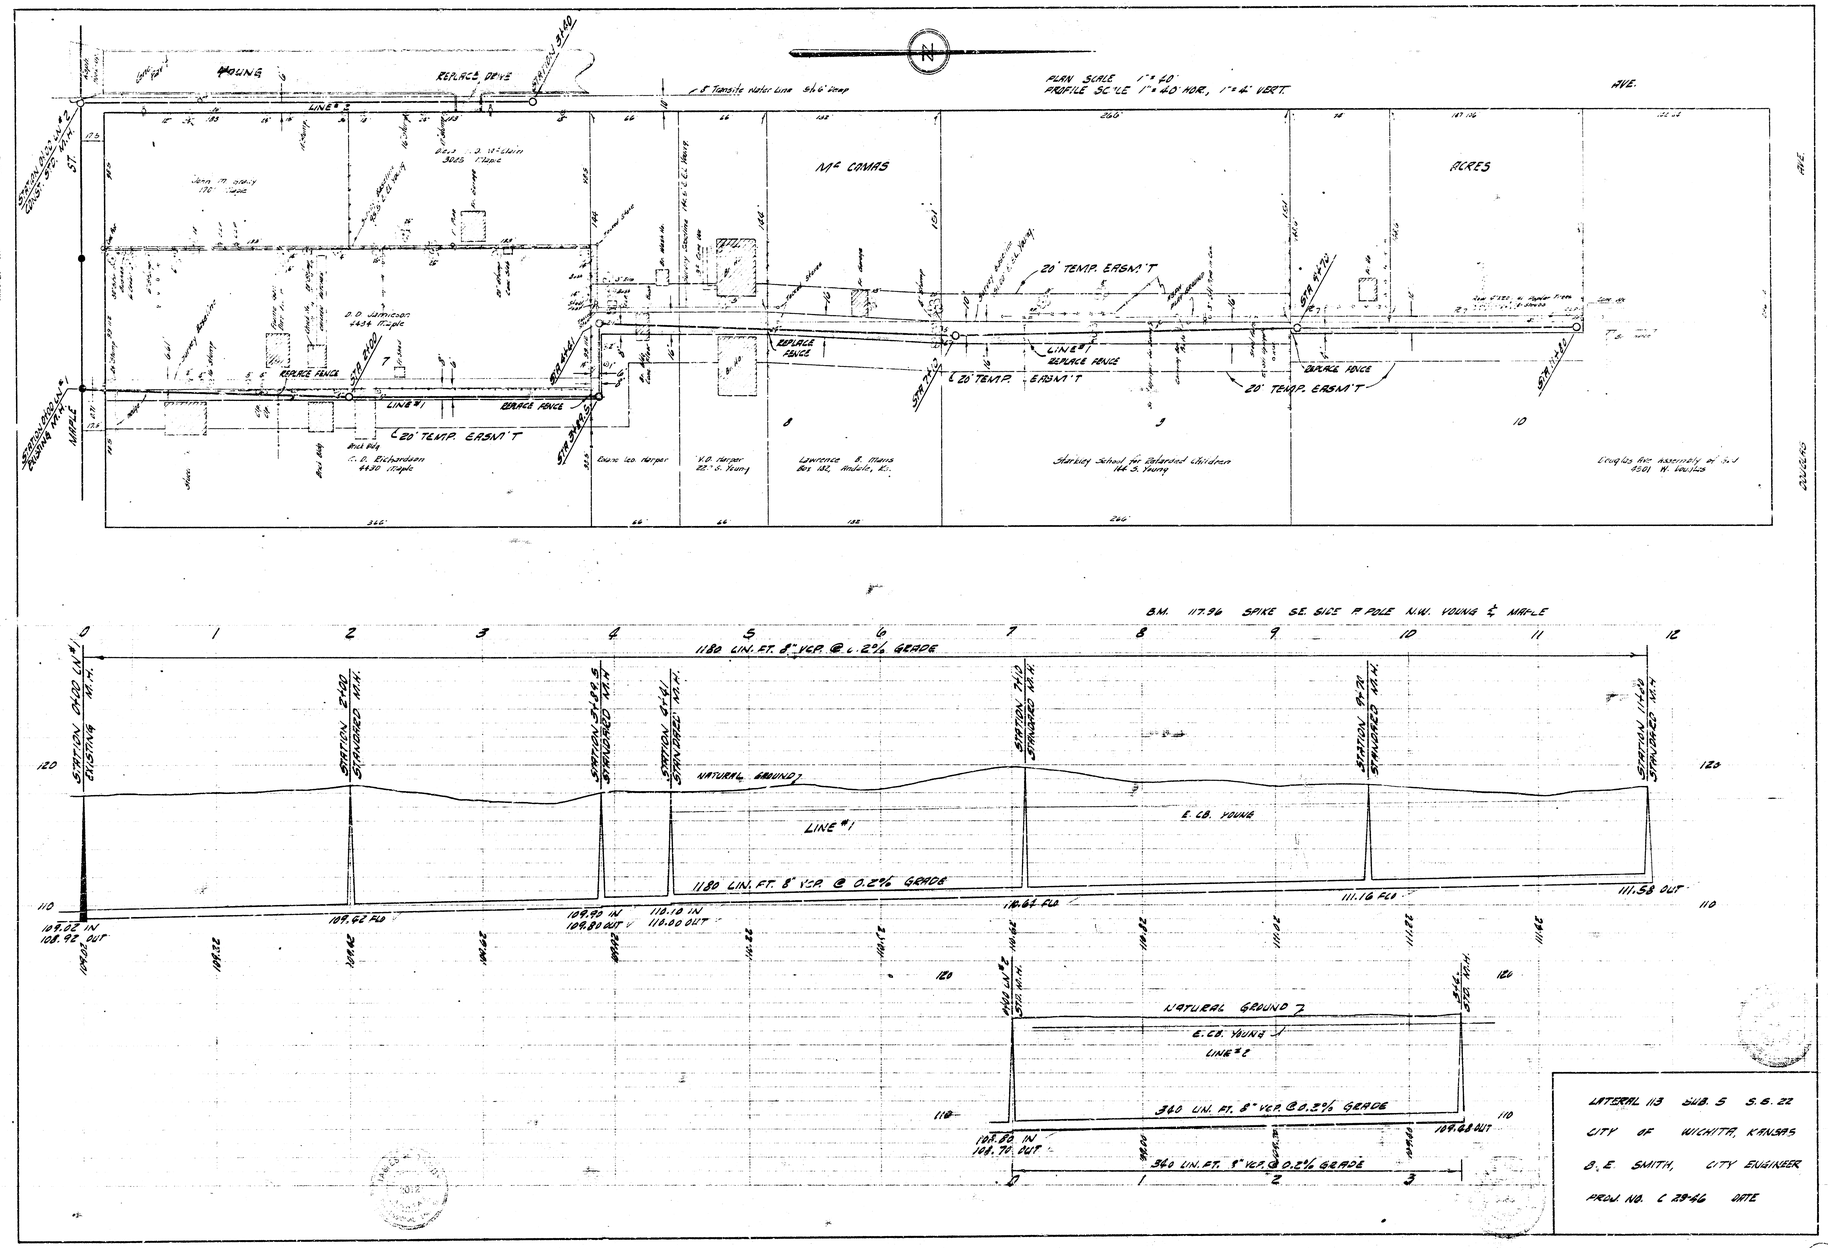

YOUNG
REPLACE DRIVE
8" S. Tansite Water Line
PLAN SCALE 1"=40'
PROFILE SCALE 1"=40' HOR, 1"=4' VERT.
MAPLE AVE.
MAPLE ST.
Vern M. Grant
170 Maple
D.D. Jamison
4434 Maple
REPLACE FENCE
LINE "1"
REPLACE FENCE
20' TEMP. EASM'T
Bird Bdg.
C. B. Richardson
4430 Maple
Claire Leo Harper
W.D. Harper
Mc CONAS
Lawrence B. Mains
Box 182 Andale, Kans.
Harvey School for Retarded Children
Mr. S. Young
ACRES
Douglas Bus Assembly of God
8501 W. Douglas
20' TEMP. EASM'T
REPLACE FENCE
LINE "1"
REPLACE FENCE
20' TEMP. EASM'T
B.M. 117.96 SPIKE S.E. SIDE P. POLE N.W. YOUNG & MAPLE
1180 LIN. FT. 8" VCP. @ 0.2½ GRADE
NATURAL GROUND
LINE "1"
E. CO. YOUNG
1180 LIN. FT. 8" VCP @ 0.2½ GRADE
109.02 IN
108.92 OUT
109.62 FLO
109.92 IN
109.80 OUT
110.10 IN
110.00 OUT
110.62 FLO
111.16 FLO
111.58 OUT
NATURAL GROUND
E. CO. YOUNG
LINE "2"
360 LIN. FT. 8" VCP @ 0.2½ GRADE
108.80 IN
108.70 OUT
109.68 OUT
360 LIN. FT. 8" VCP @ 0.2½ GRADE
LATERAL 113 SUB. 5 S.S. 22
CITY OF WICHITA, KANSAS
O. E. SMITH, CITY ENGINEER
PROJ. NO. C 29-46 DATE

2 2 5 (2)