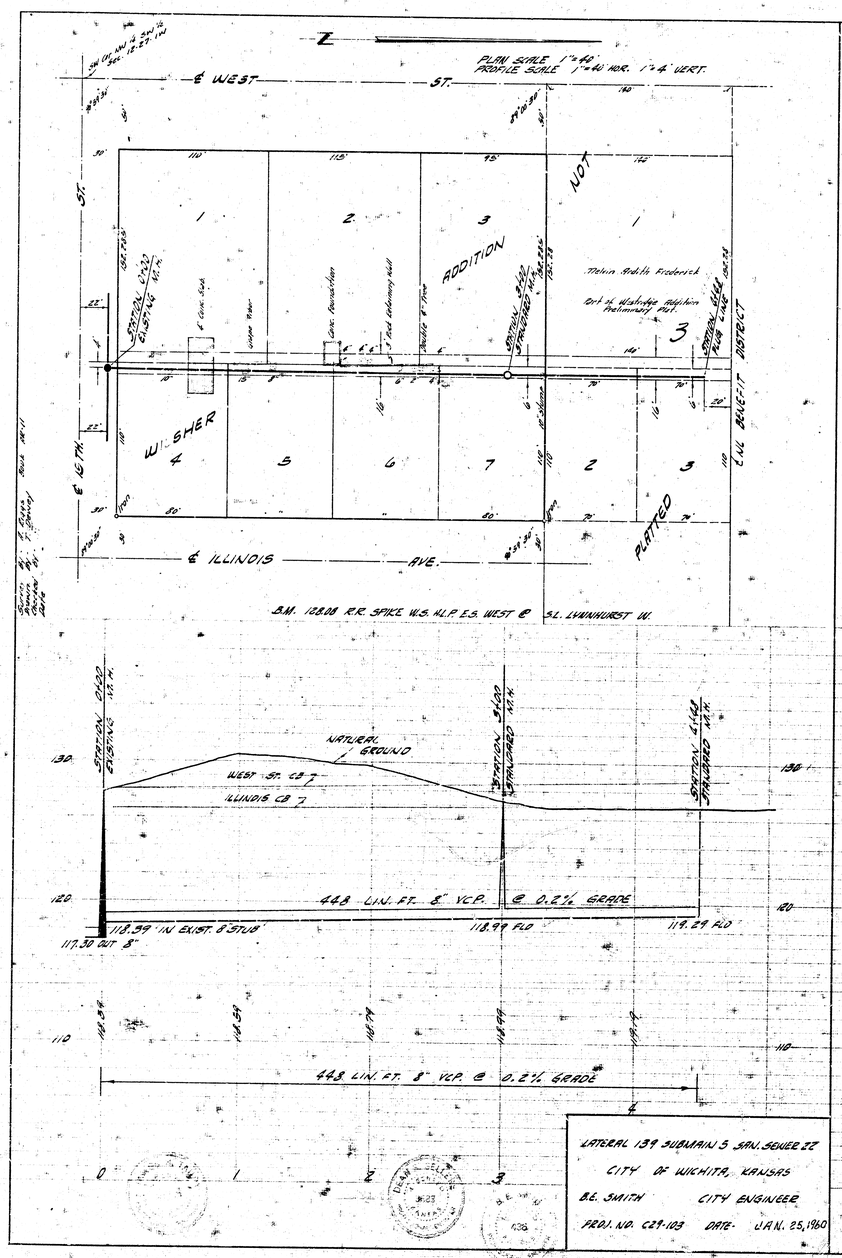
PLAN SCALE 1"=40'
PROFILE SCALE 1"=40' HOR. 1"=4' VERT.
E WEST ST.
E ILLINOIS AVE.
WISHER
ADDITION
NOT PLATTED
E. NI. BENEFIT DISTRICT
B.M. 1280 M R.R. SPIKE W.S. H.L.P. E.S. WEST @ S.L. IVANHURST LN.
NATURAL GROUND
WEST ST. C.B. 7
ILLINOIS C.B. 7
448 LIN. FT. 8" V.C.P. @ 0.2½ GRADE
118.39 IN EXIST. 8" STUB
117.30 OUT 8"
118.99 F.D.
119.29 F.D.
448 LIN. FT. 8" V.C.P. @ 0.2½ GRADE
LATERAL 139 SUBMAIN 5 SAN. SEWER 22
CITY OF WICHITA, KANSAS
B.E. SMITH CITY ENGINEER
PROJ. NO. C29-103 DATE: JAN. 25, 1960