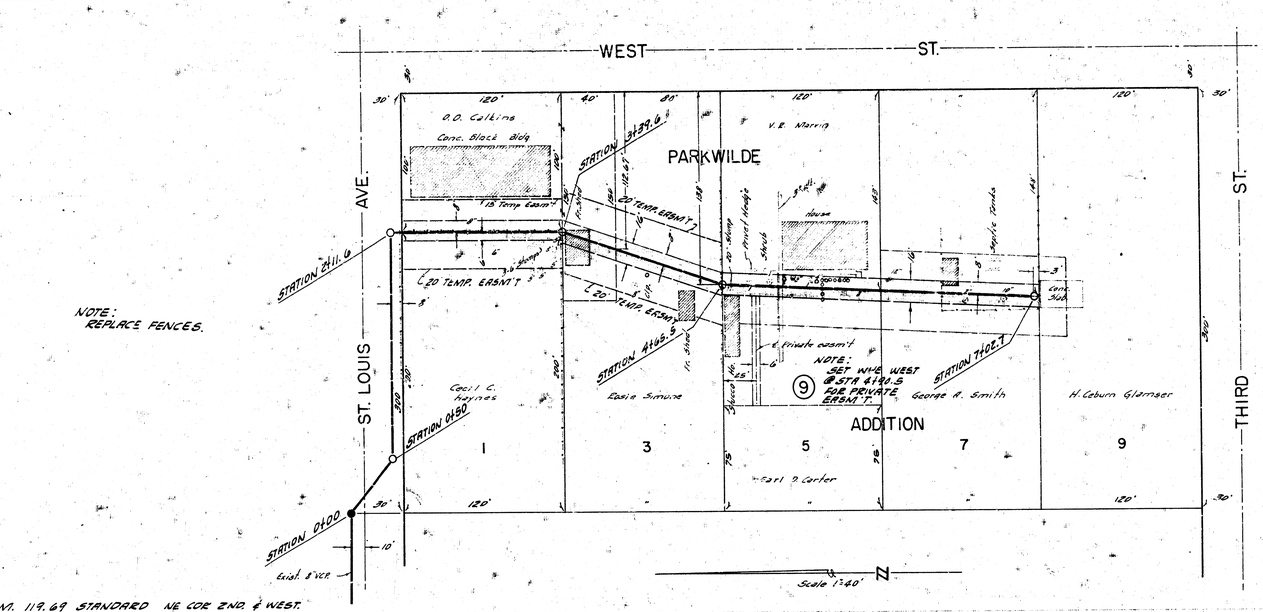

B.M. 119.69 STANDARD NE COR 2ND & WEST.

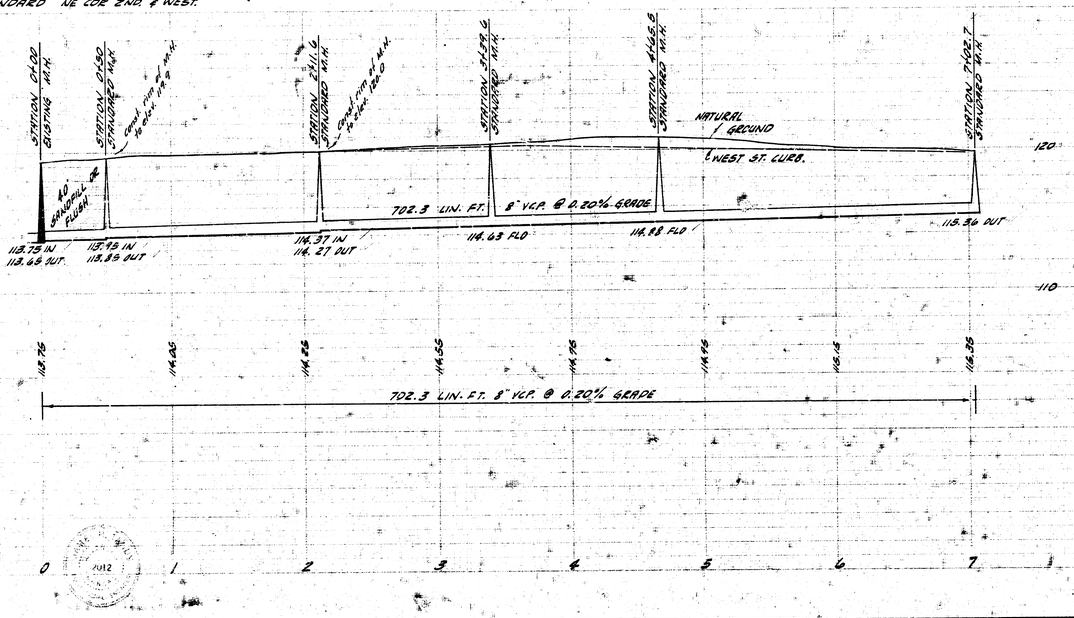

PLAN SCALE 1"= 40'
PROFILE SCALE 1"= 40' HOR, 1"= 4' VERTICAL

LAT. 143 SUB. S SAN. SEWER 22
CITY OF WICHITA, KANSAS
B.E. SMITH CITY ENGINEER
PROJ. NO. C20-10. DATE- APRIL 1960