


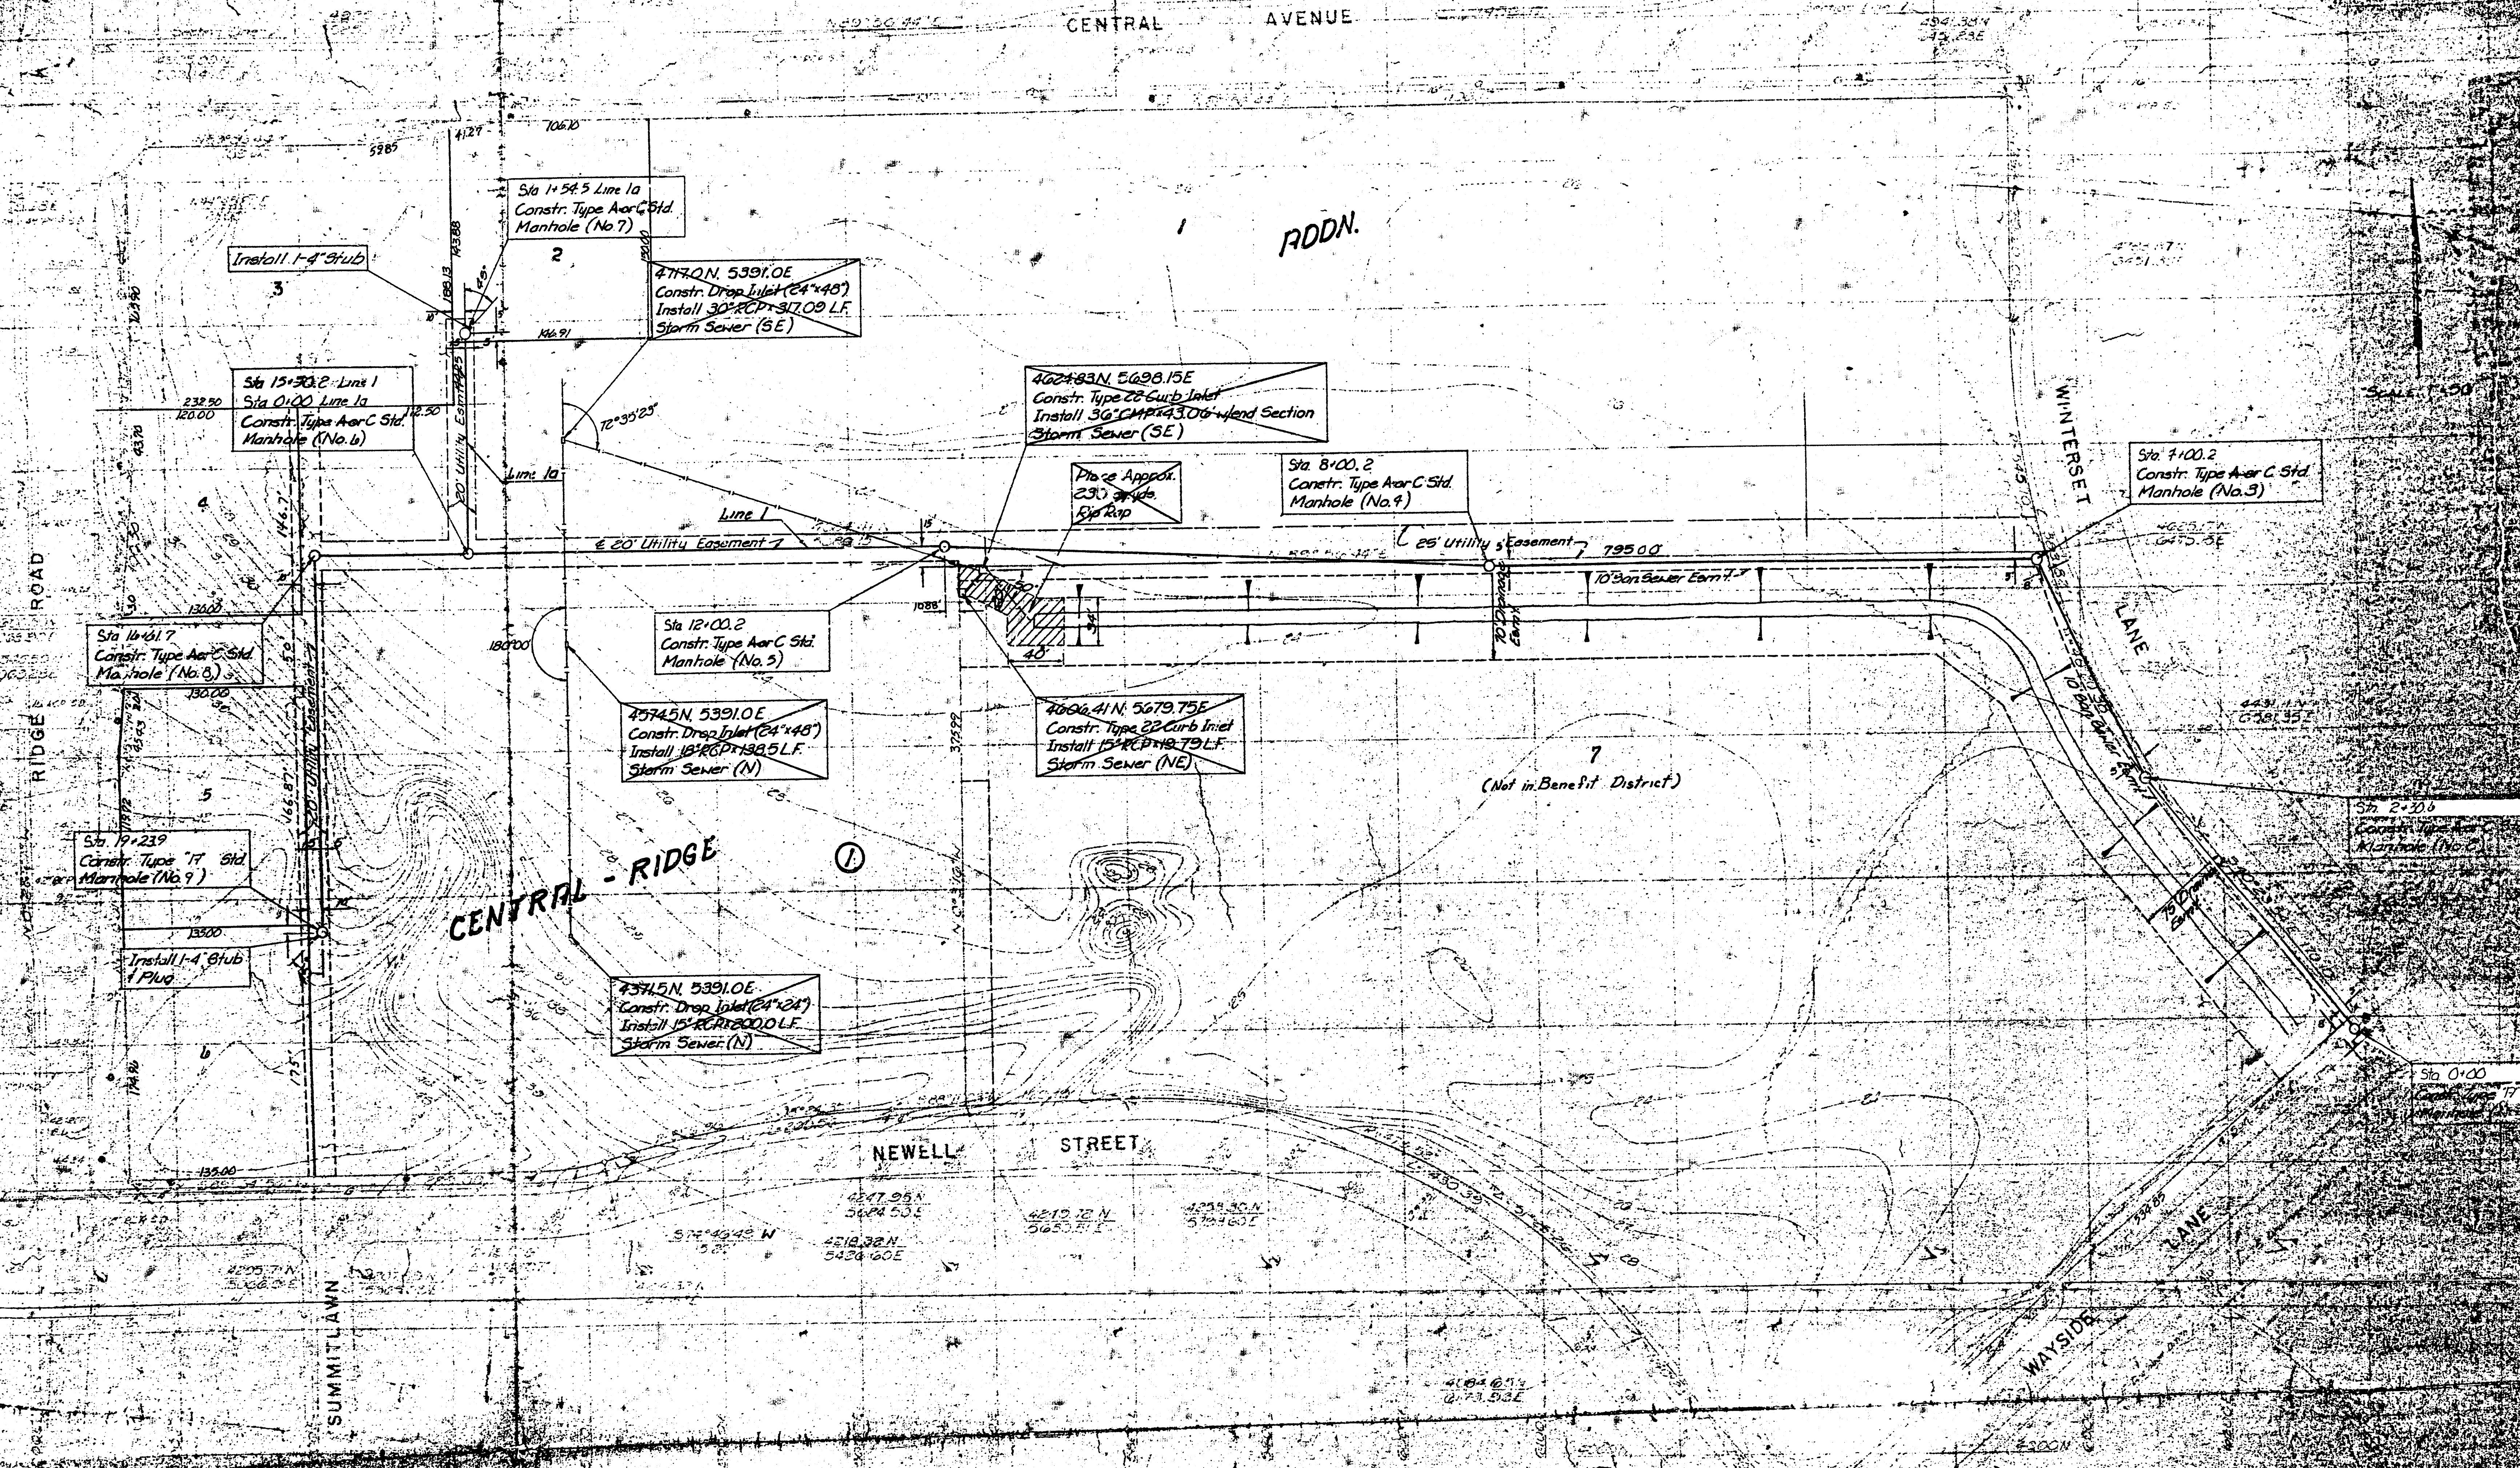

NOTES: 1. THIS PLAN IS A PRELIMINARY DESIGN. 2. THE EXISTING SEWER LINE IS 18\"/>

Lateral 153, SOUTHWEST INTERCEPTOR
City of WICHITA, KANSAS
DEAN SELLERS — Acting CITY ENGINEER
Project No. 468-76-245-60352-000-0001
Date _____
Sheet 1 of 2

