


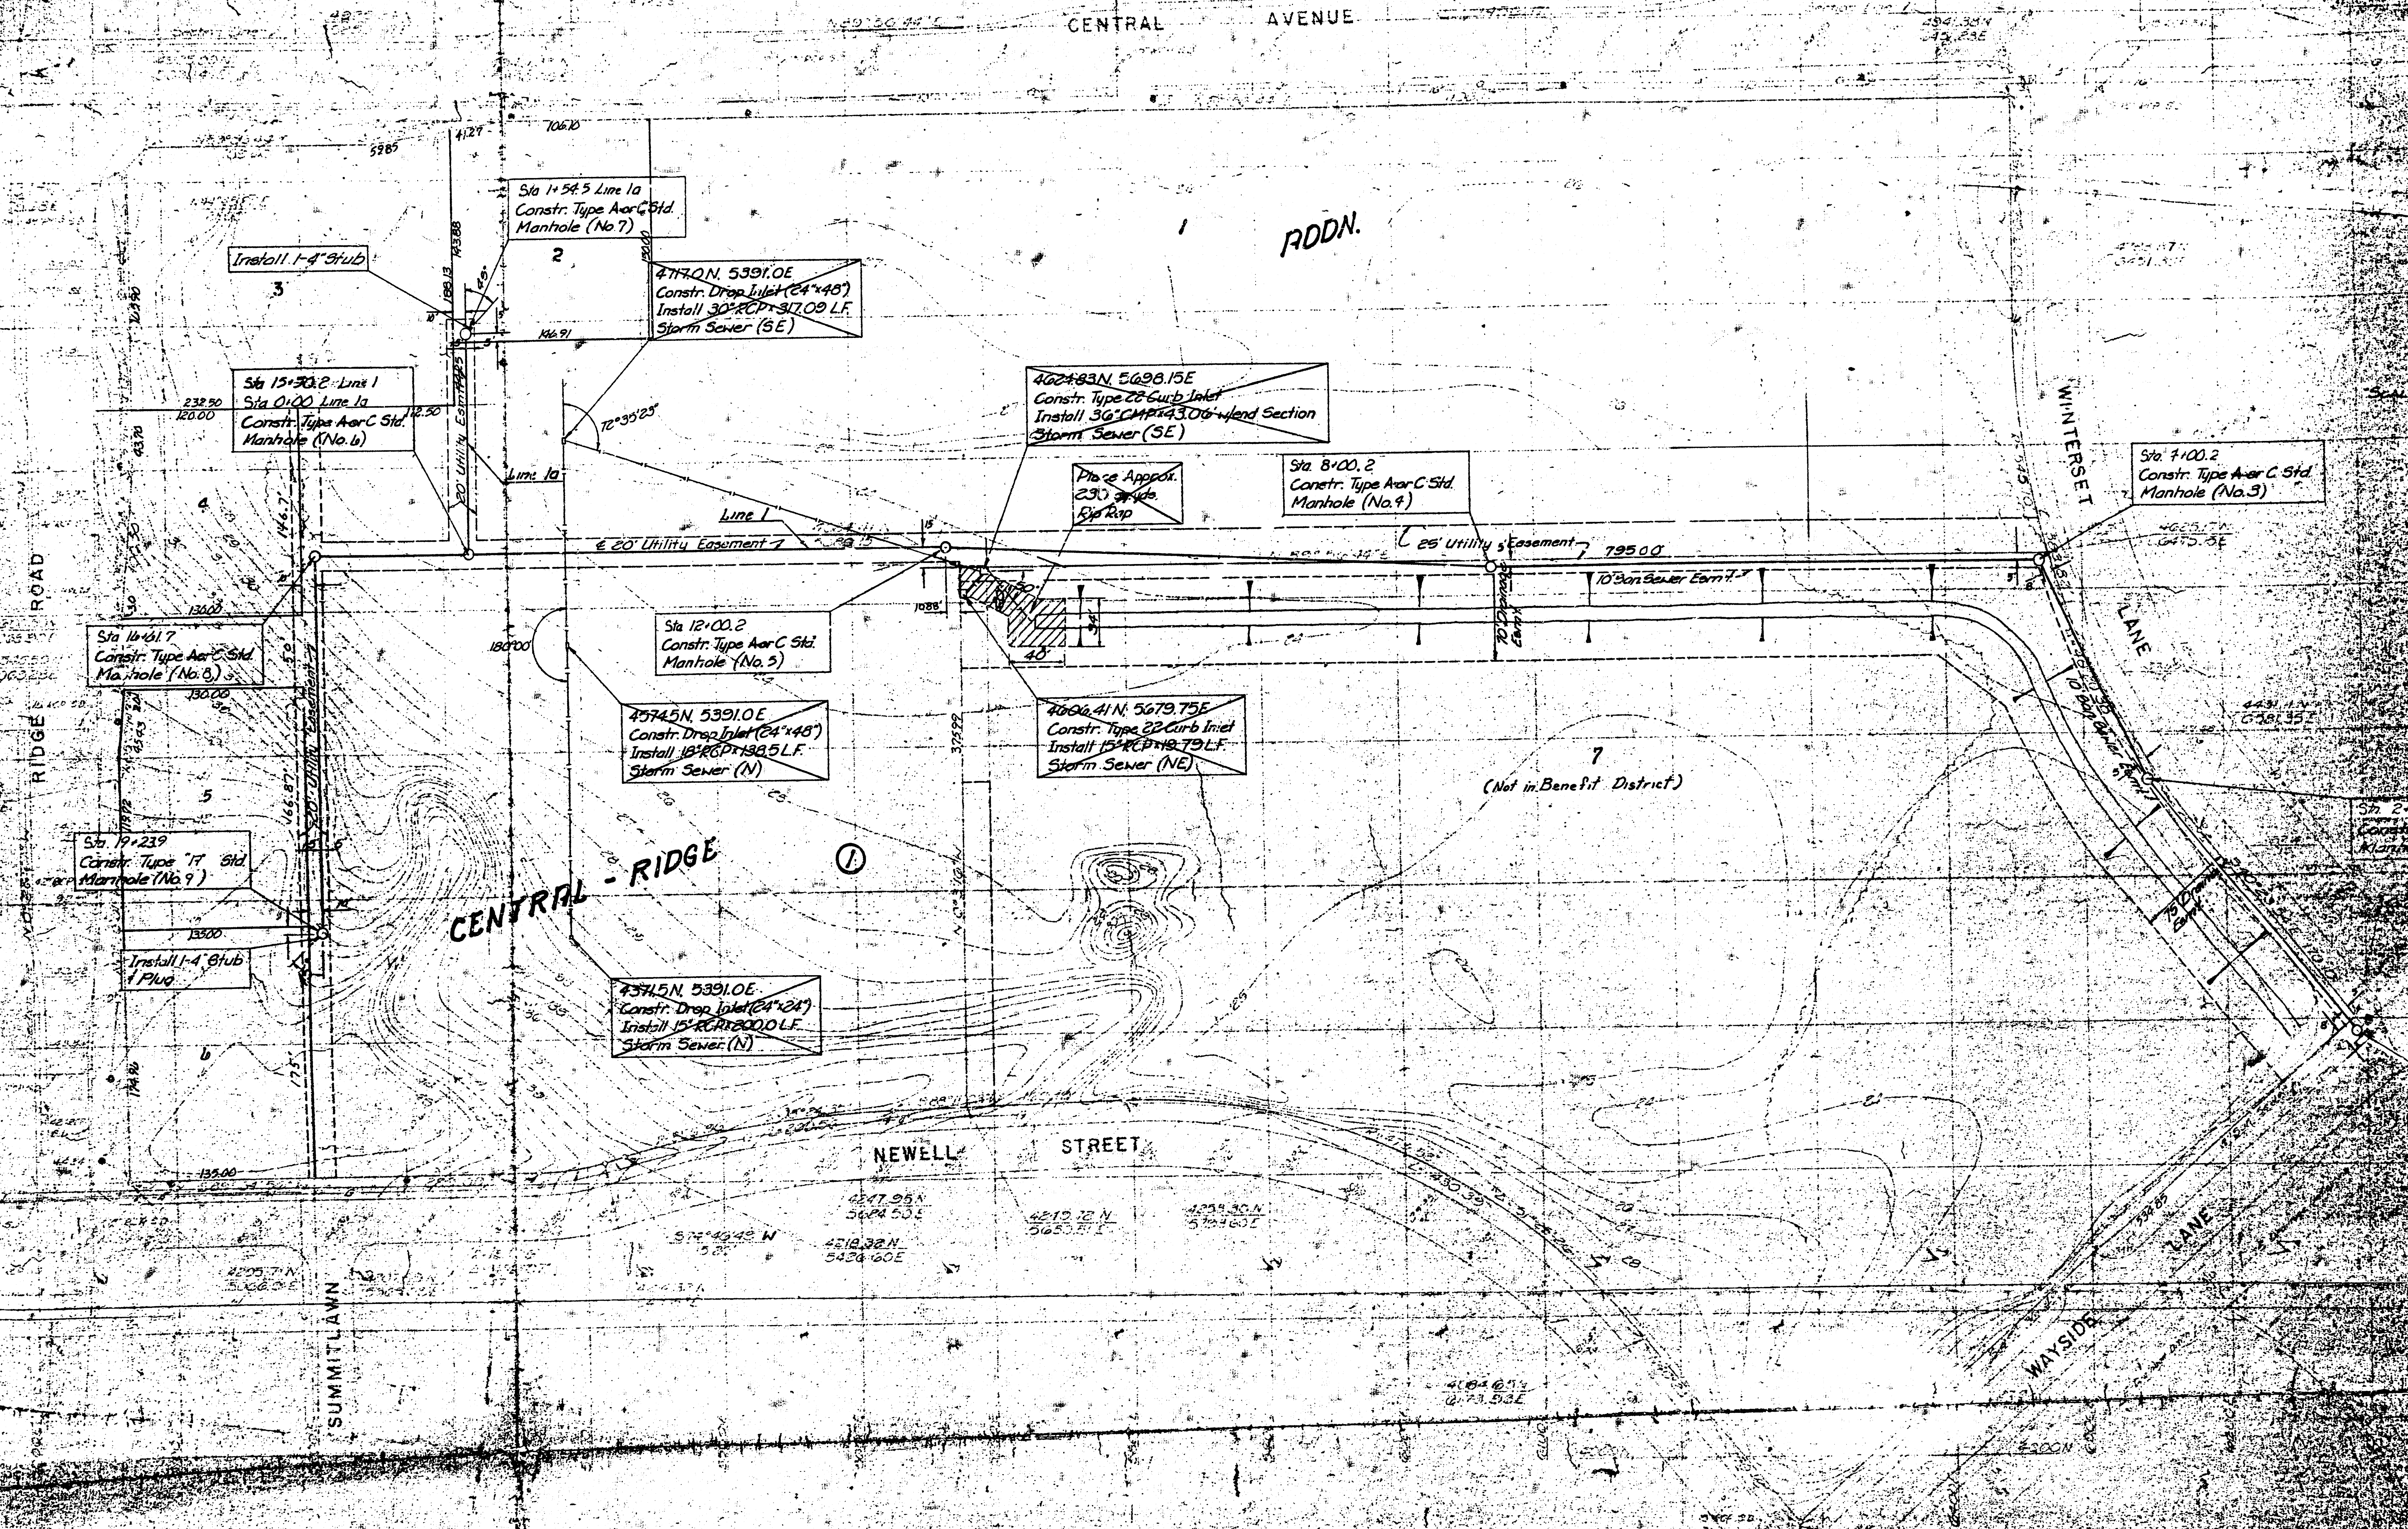


Lateral 153, SOUTHWEST INTERCEPTOR
 City of WICHITA, KANSAS
 DEAN SELLERS — Acting CITY ENGINEER
 Date _____

