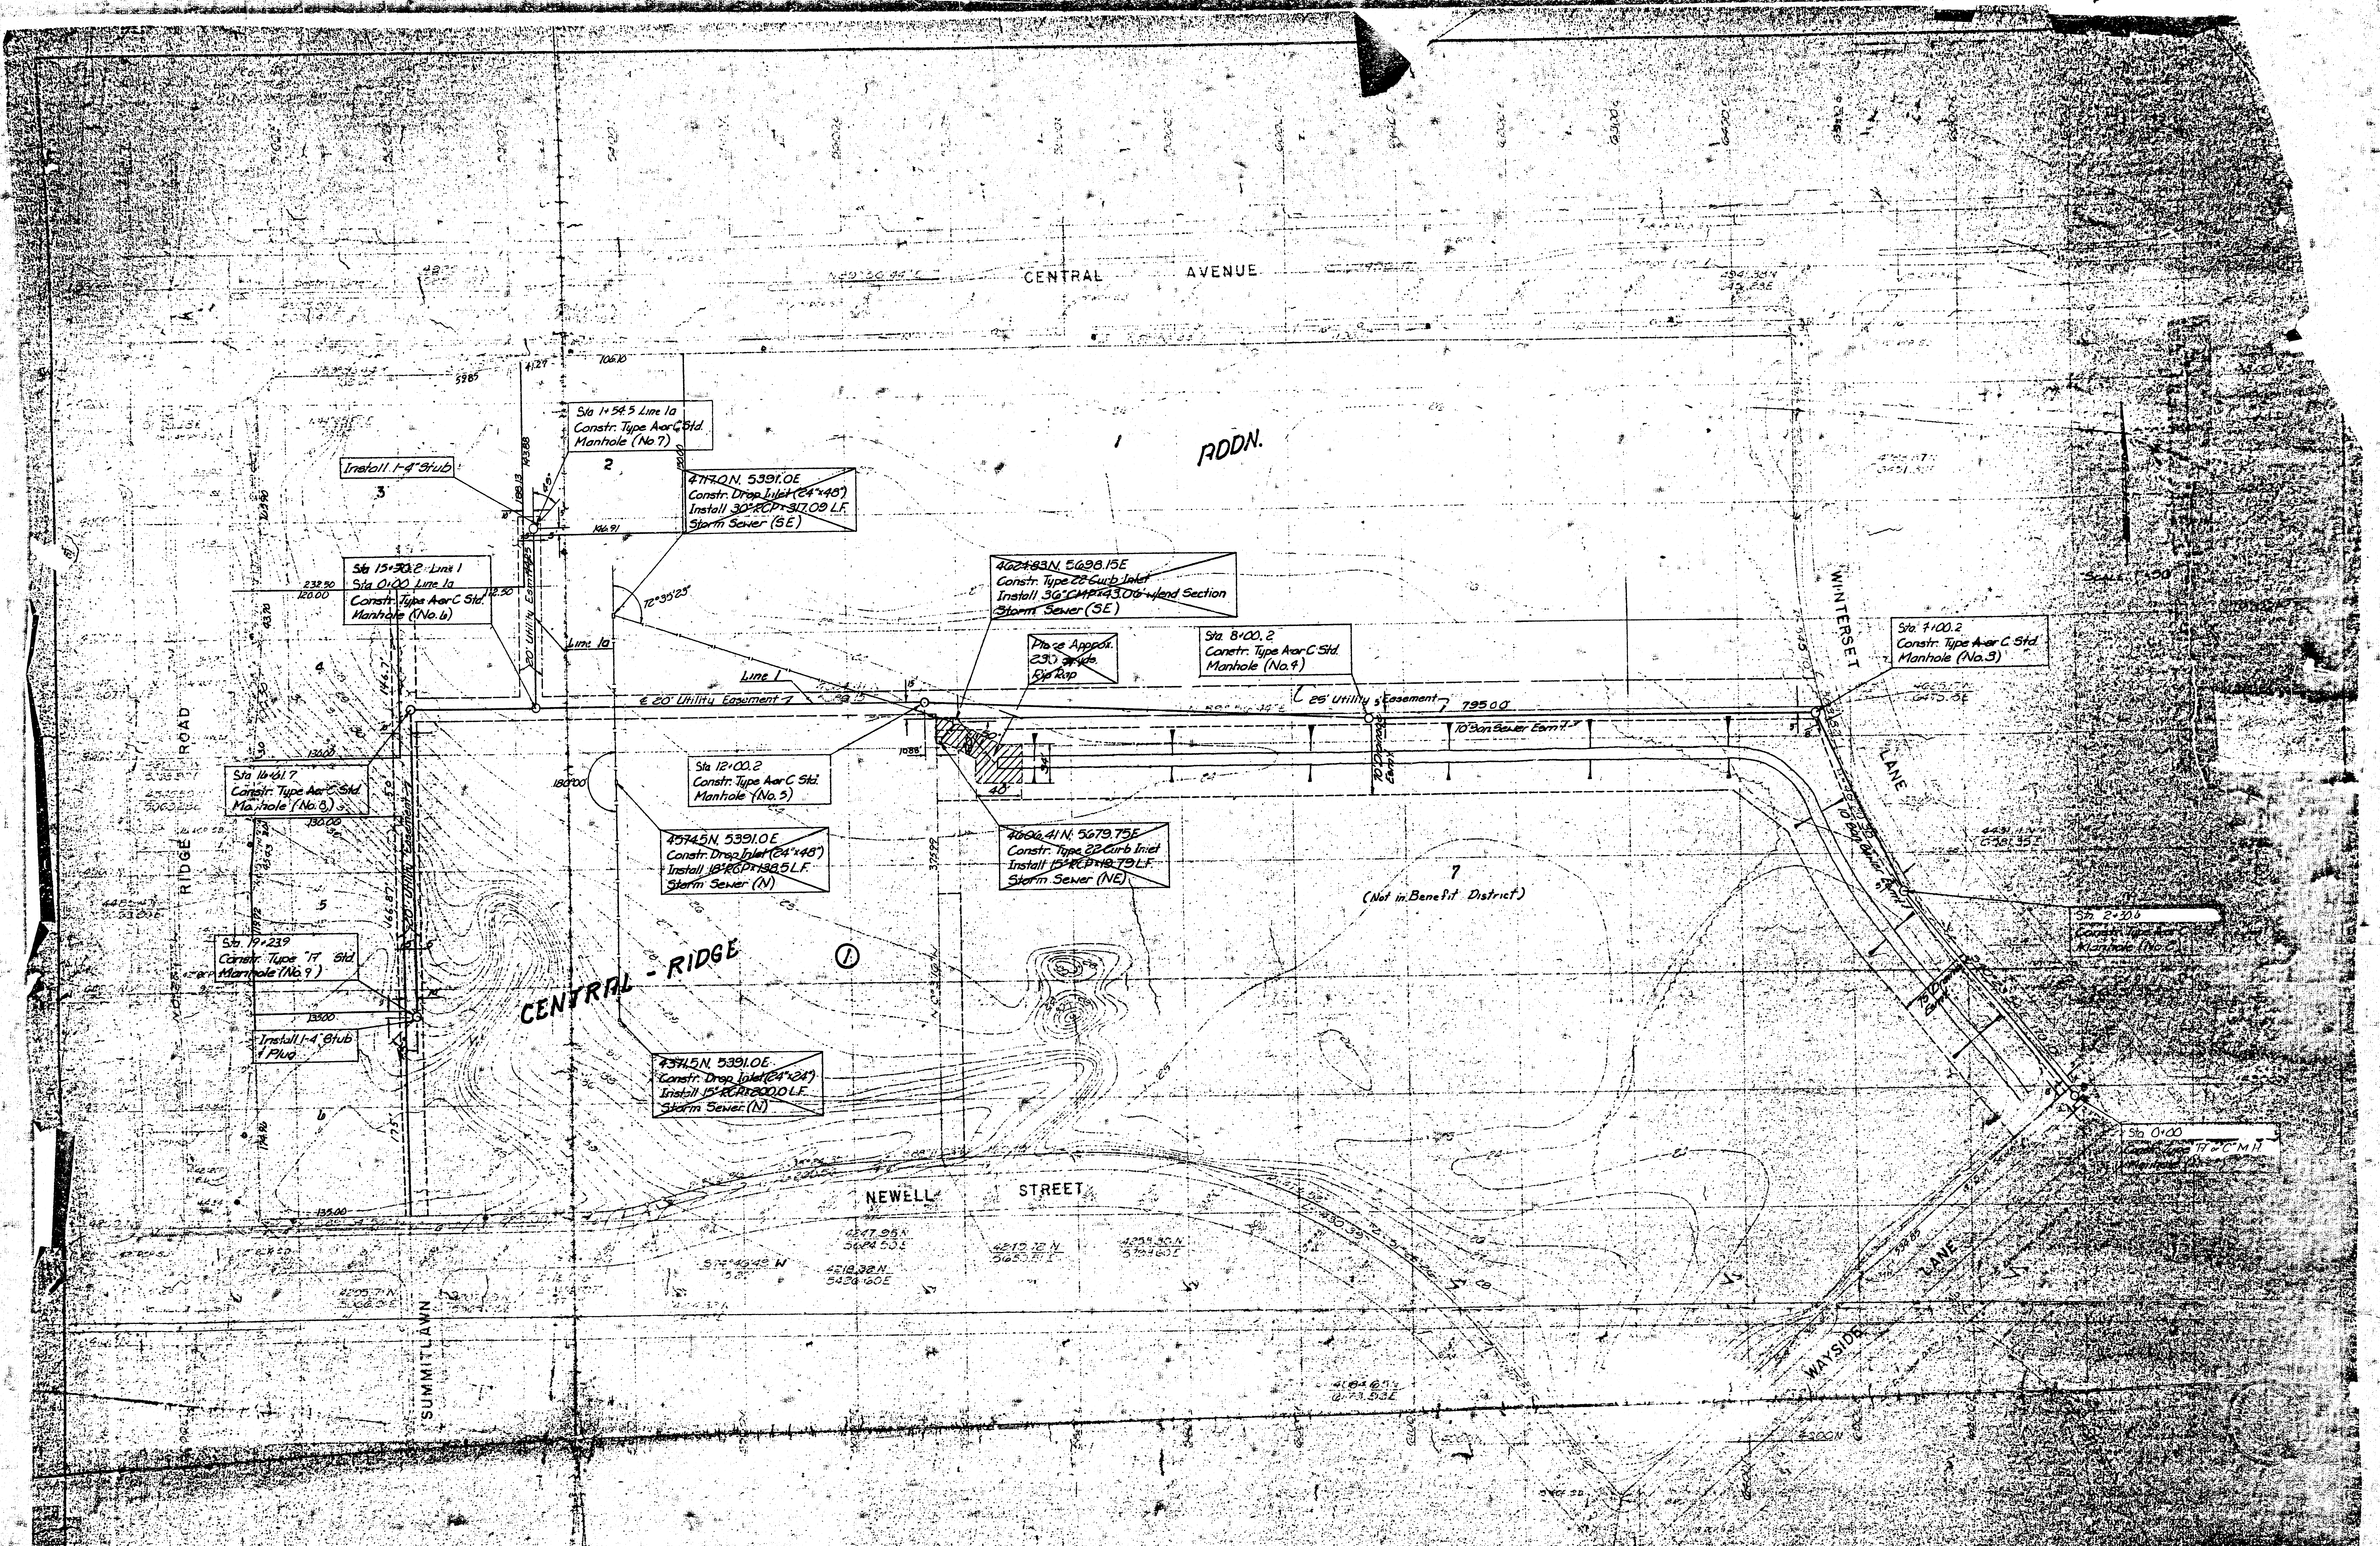
CENTRAL AVENUE
ADDN.
CENTRAL - RIDGE
RIDGE ROAD
SUMMITLAWN
NEWELL STREET
WINTERSET LANE
WAYSIDE LANE
Sta 1+54.5 Line 1a
Constr. Type A or C Std. Manhole (No. 7)
Install 1-4" Stub
~~4117.0 N. 5391.0 E Constr. Drop Inlet (24"x48") Install 30" RCP x 317.09 L.F. Storm Sewer (SE)~~
Sta 15+50.2 Line 1
Sta 0+00 Line 1a
Constr. Type A or C Std. Manhole (No. 6)
Line 1a
Line 1
72°35'23"
20' Utility Esmt.
℄ 20' Utility Easement
~~4624.83 N. 5698.15 E Constr. Type 22 Curb Inlet Install 36" CMP x 43.06' w/end Section Storm Sewer (SE)~~
~~Place Approx. 230 sq. yds. Rip Rap~~
Sta 8+00.2
Constr. Type A or C Std. Manhole (No. 4)
25' Utility Easement
795.00
10' San. Sewer Esmt.
Sta 7+00.2
Constr. Type A or C Std. Manhole (No. 3)
Sta 16+61.7
Constr. Type A or C Std. Manhole (No. 8)
Sta 12+00.2
Constr. Type A or C Std. Manhole (No. 5)
180°00'
~~4574.5 N. 5391.0 E Constr. Drop Inlet (24"x48") Install 18" RCP x 138.5 L.F. Storm Sewer (N)~~
~~4606.41 N. 5679.75 E Constr. Type 22 Curb Inlet Install 15" RCP x 19.79 L.F. Storm Sewer (NE)~~
7
(Not in Benefit District)
Sta. 19+23.9
Constr. Type "A" Std. Manhole (No. 9)
Install 1-4" Stub & Plug
~~4371.5 N. 5391.0 E Constr. Drop Inlet (24"x24") Install 15" RCP x 200.0 L.F. Storm Sewer (N)~~
Sta. 2+30.6
Constr. Type A or C Std. Manhole (No. 2)
10' San. Sewer Esmt.
15' Drain. Esmt.
Sta 0+00
Const. Type "A" or "C" M.H.
Manhole (No. 1)
1
2
3
4
5
6
①
20' Utility Easement
166.87'
146.7'
175'
232.50
120.00
112.50
130.00
135.00
106.10
41.27
59.85
143.88
188.13
146.91
130.00
45°
1088'
375.99
534.85
40'
34'
50'

NOTE: PIPE USED ON LINE #1 MAY BE EITHER V.C.P., P.V.C., OR A.B.S. COMPOSITE. PIPE USED ON LINE #1A SHALL BE EITHER P.V.C. OR A.B.S. COMPOSITE. THIS ENTIRE AREA HAS BEEN FILLED SO THE INFORMATION ON THE PROFILES PERTAINING TO EXISTING GROUND IS NOT ACCURATE. CONTRACTOR MUST INSPECT SITE TO DETERMINE DEPTH OF TRENCH EXCAVATION NECESSARY TO INSTALL SEWER. DEVELOPER IS SUPPOSED TO HAVE FILLED THE SITE TO ELEVATIONS WHICH WILL PERMIT A MINIMUM COVER OF [illegible] OVER THE SANITARY SEWER. SPECIAL BEDDING SHOWN ON PROFILES AT STORM SEWER CROSSINGS SHALL BE INSTALLED BY SANITARY CONTRACTOR AND THE COST FOR THIS WORK SHALL BE CONSIDERED AS SUBSIDIARY TO THE OTHER ITEMS OF WORK.

Lateral 153, SOUTWEST INTERCEPTOR
City of WICHITA, KANSAS
DEAN SELLERS — Acting CITY ENGINEER

Project No. : 468·76·245·80952·000·000·0001

1/2

Date ____________________

Sheet 1 of 2

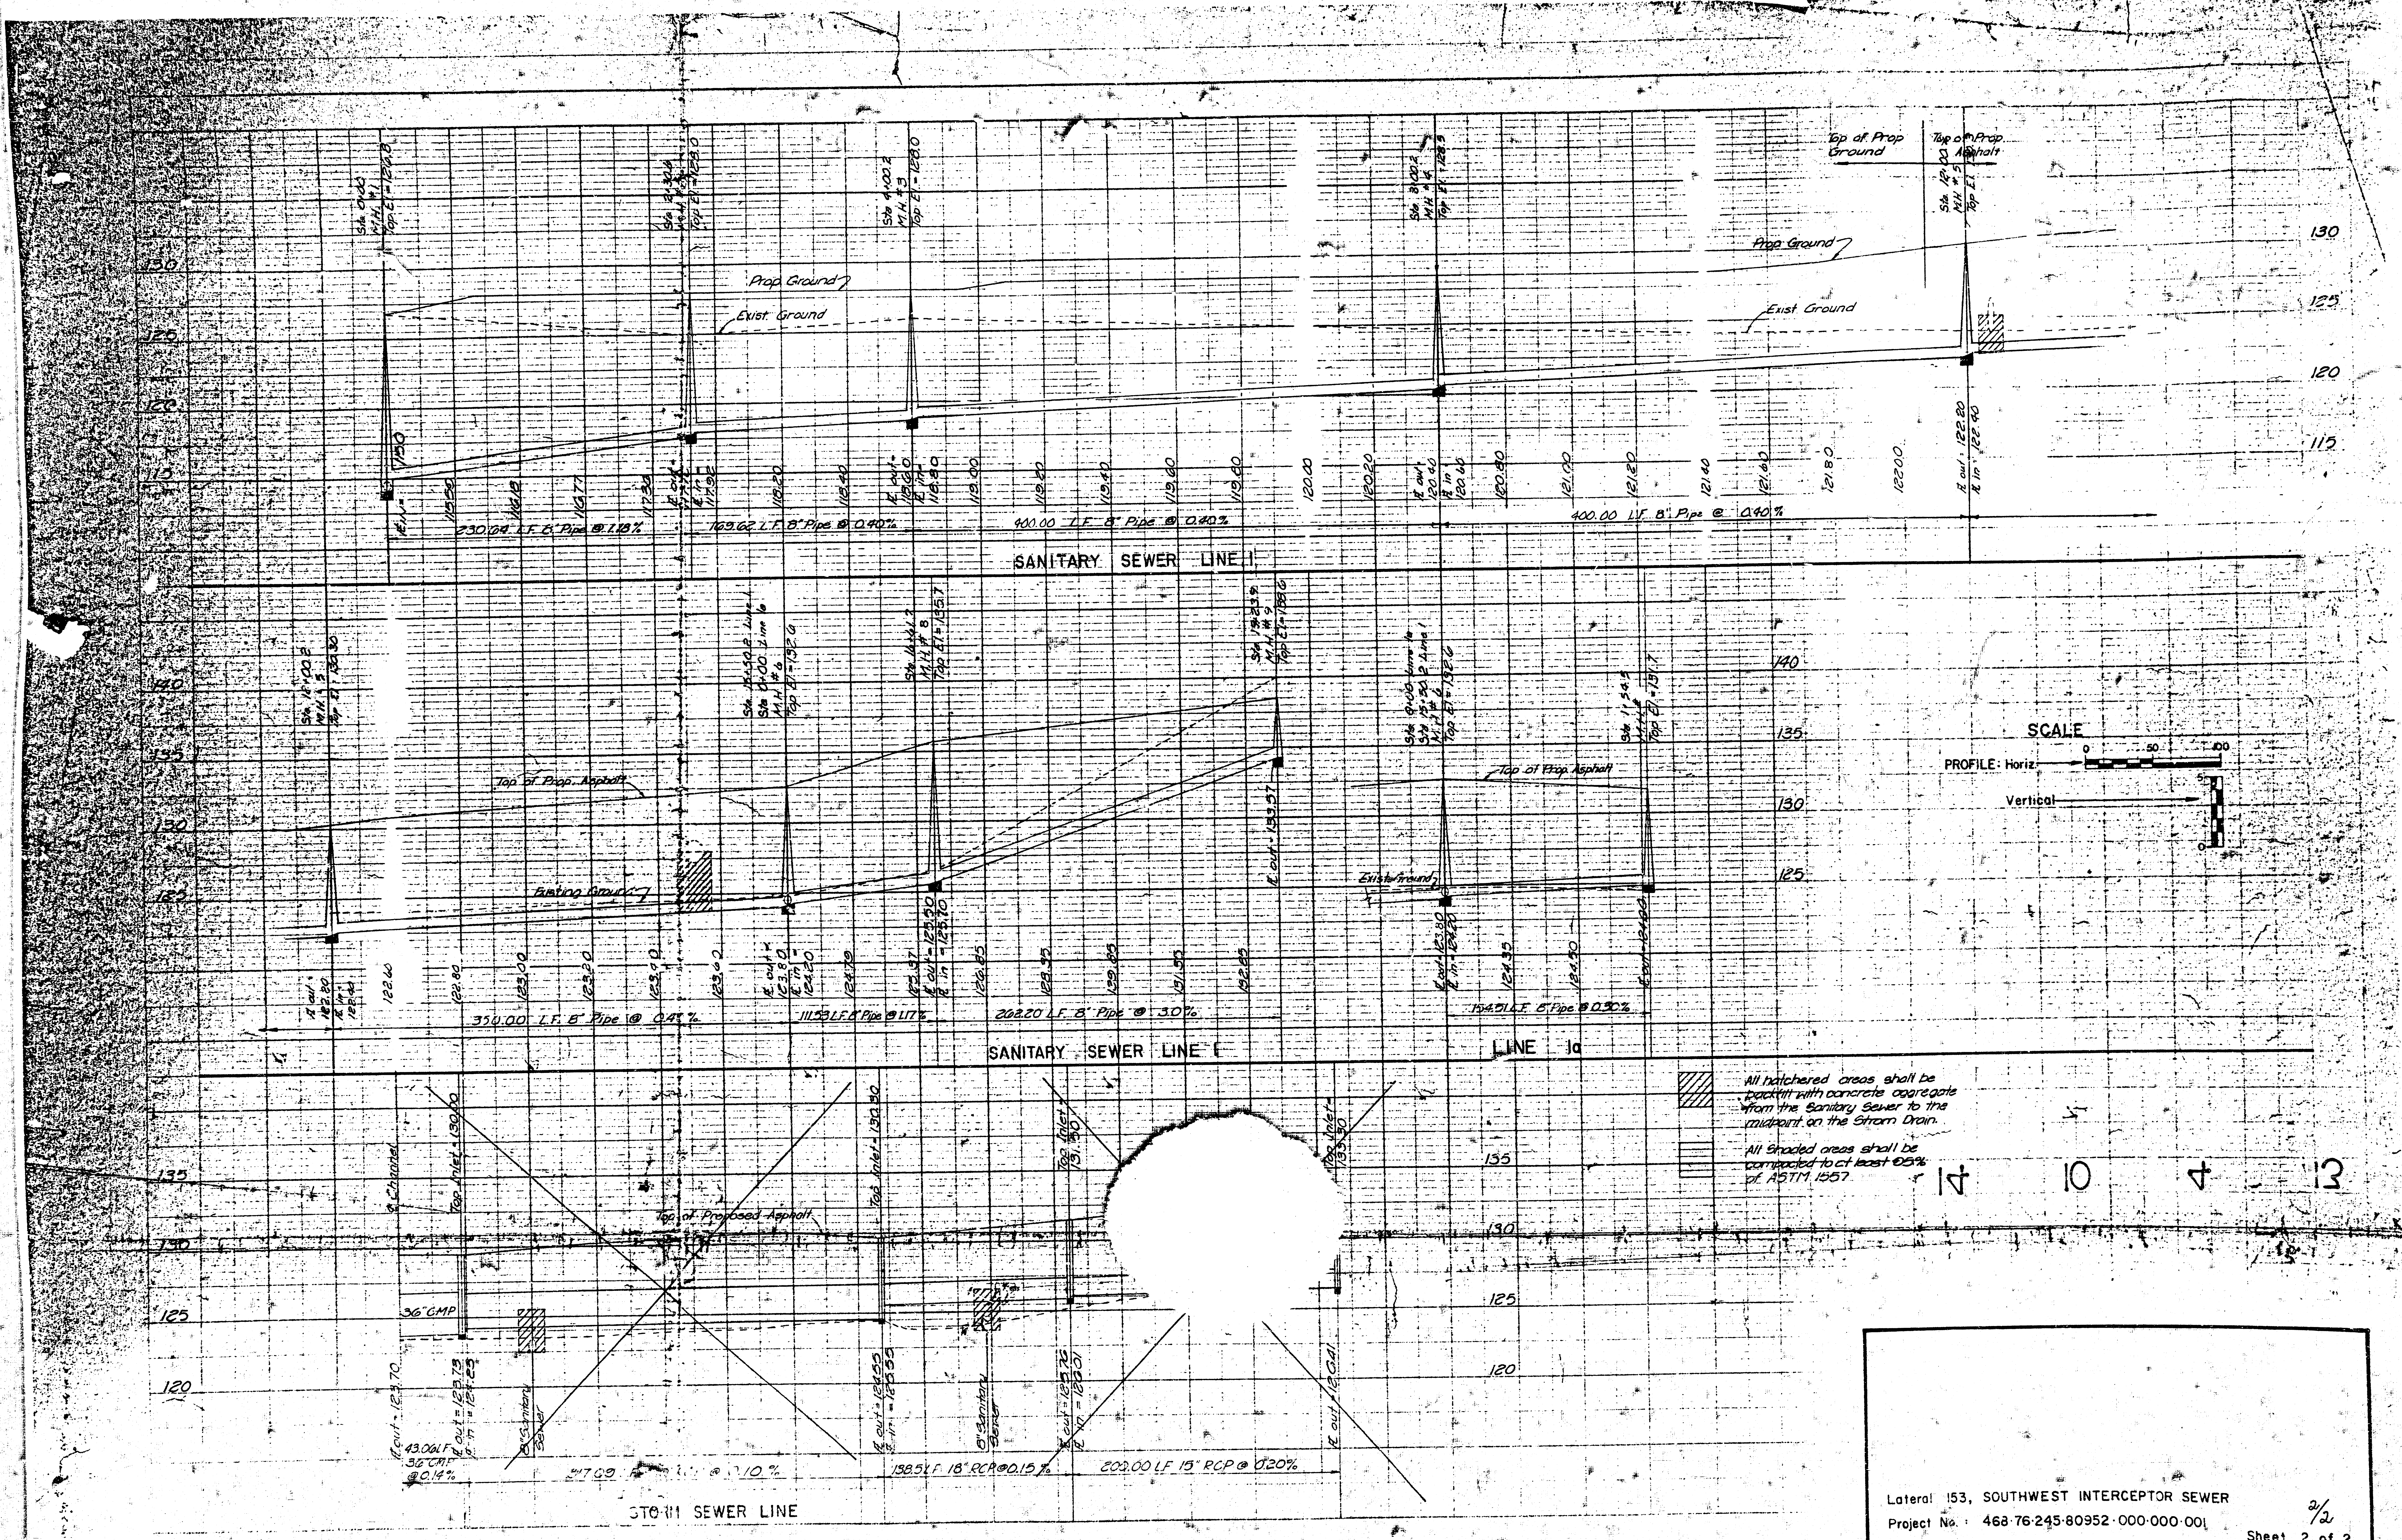

▨ All hatchered areas shall be backfill with concrete aggregate from the Sanitary Sewer to the midpoint on the Strom Drain.

☰ All Shaded areas shall be compacted to at least 95% of ASTM 1557.

14 10 4 13

Lateral 153, SOUTHWEST INTERCEPTOR SEWER
Project No. : 468·76·245·80952·000·000·001

2/2

Sheet 2 of 2