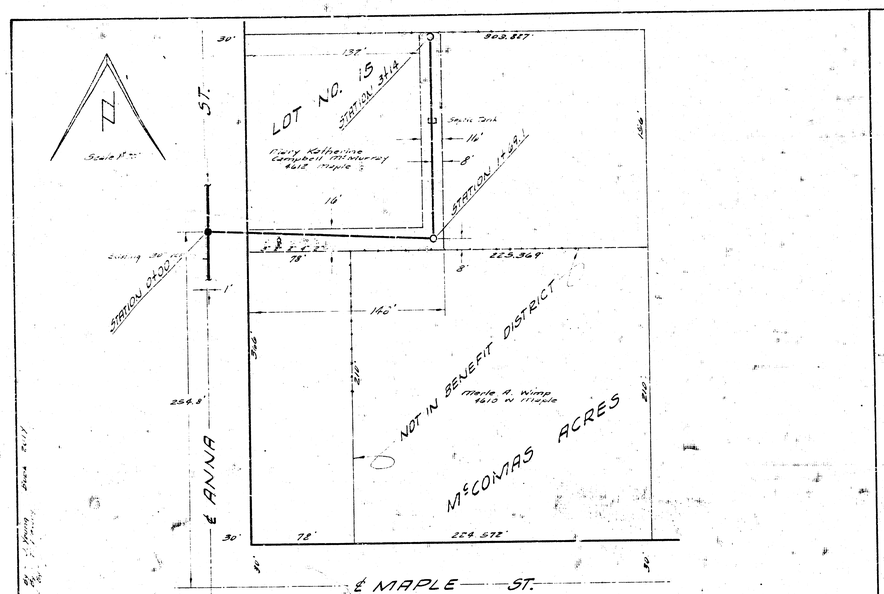

B.M. 117.90 "a" ON NE COR W. END CONC. CLVT. ON ANNA @ N.S. MAPLE

PLAN SCALE 1"=40'
PROFILE SCALE 1"=40' HOR, 1"=4' VERT.

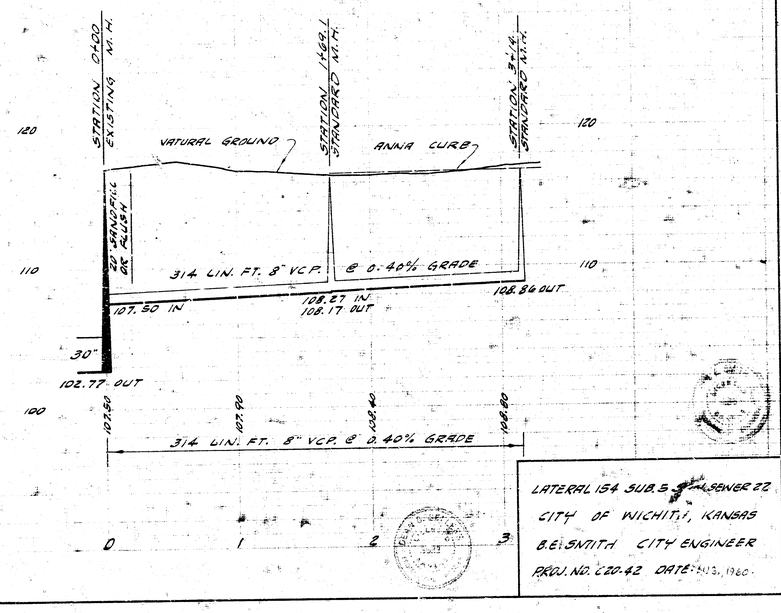

LATERAL 154 SUB. 5 TO SEWER 22
CITY OF WICHITA, KANSAS
B.E. SMITH CITY ENGINEER
PROJ. NO. C20-42 DATE: AUG., 1960.