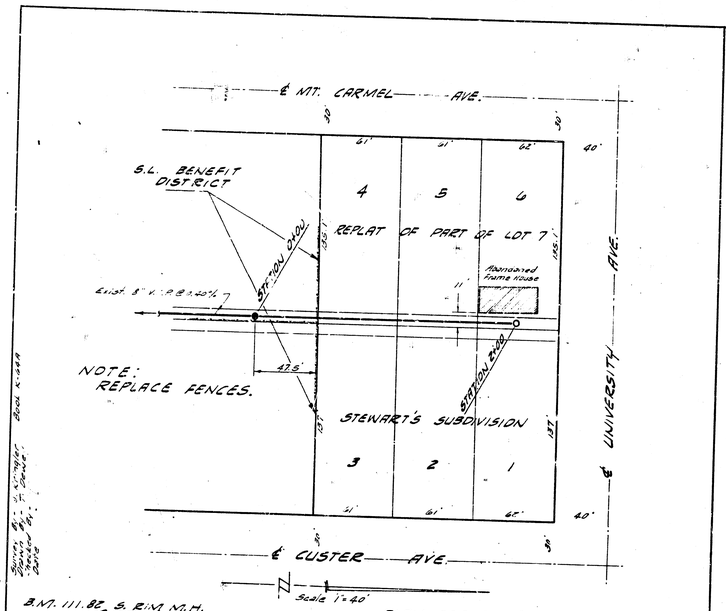

B.M. 111.82 S. RIM N.H. @ STATION 0+00

PLAN SCALE 1" = 40'
PROFILE SCALE 1" = 40' HOR. 1" = 4' VERTICAL

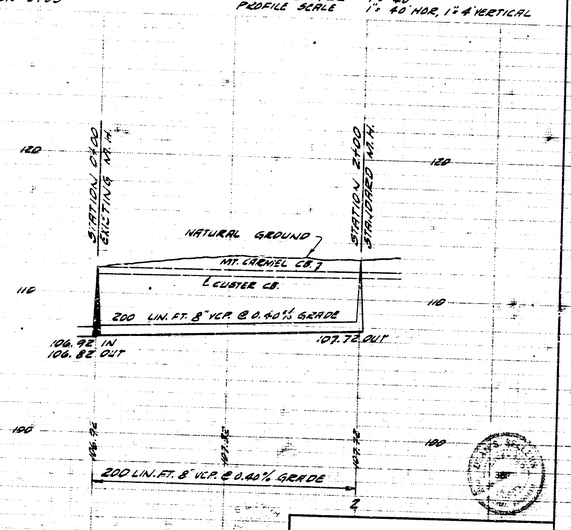

LATERAL 7 SUB. IS SAN. SEWER 22
CITY OF WICHITA, KANSAS
B.E. SMITH CITY ENGINEER
PROJ. NO. C21-1 DATE: MAR. 1961

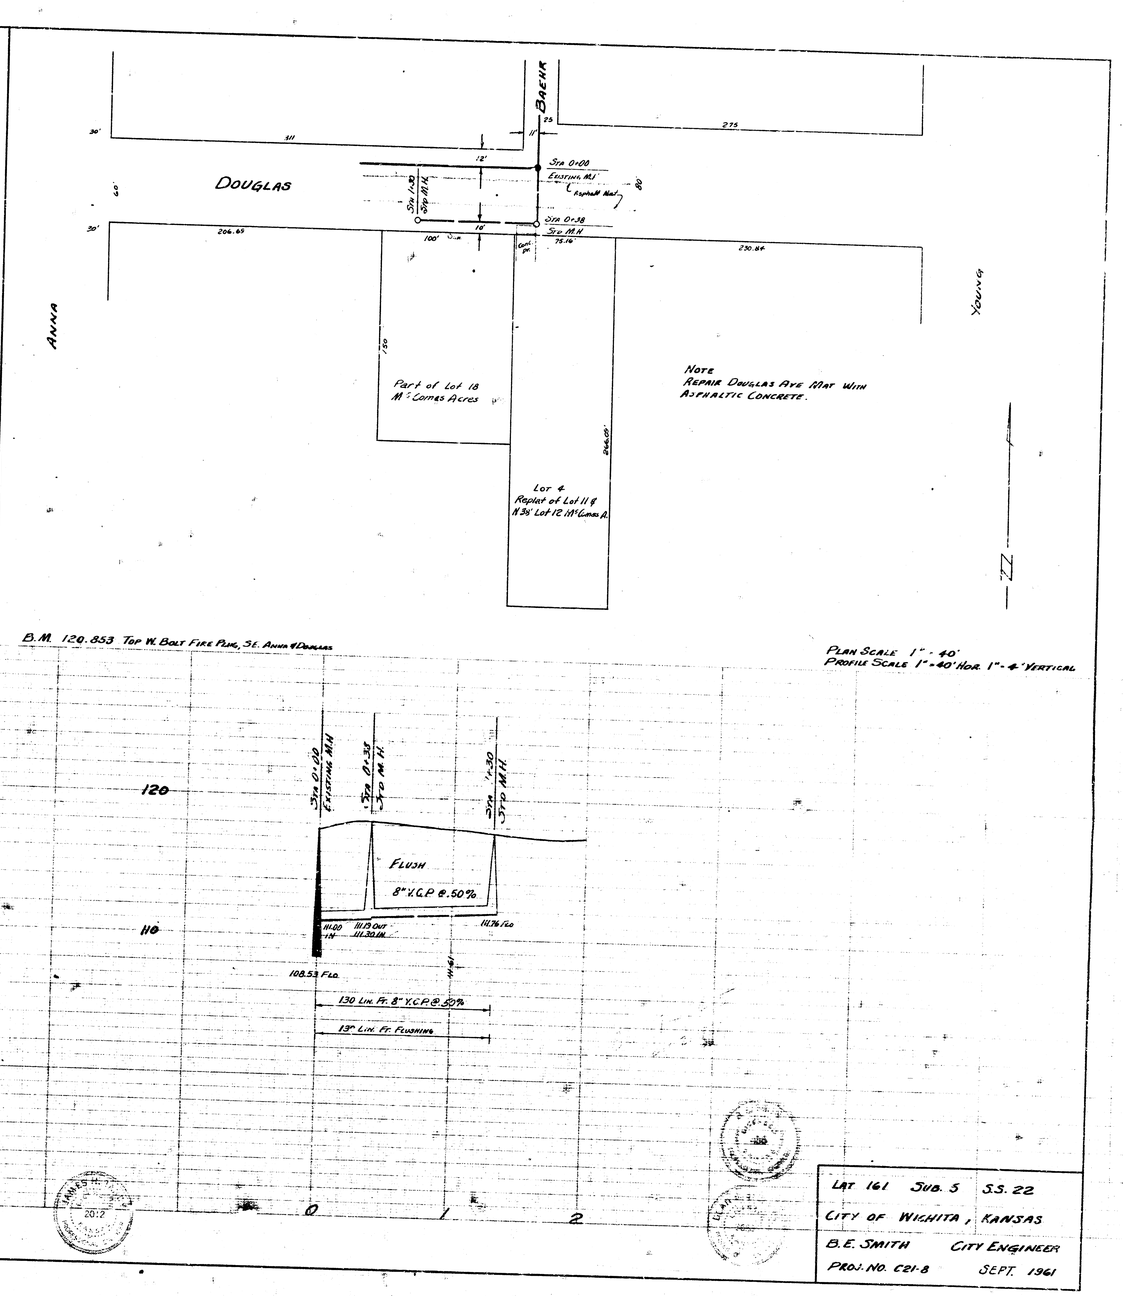

B.M. 120.853 Top W. Bolt Fire Plug, SE. Anna & Douglas

PLAN SCALE 1" = 40'
PROFILE SCALE 1" = 40' HOR. 1" = 4' VERTICAL

LAT. 161 SUB. 5 S.S. 22
CITY OF WICHITA, KANSAS
B.E. SMITH CITY ENGINEER
PROJ. NO. C21-8 SEPT. 1961

8 9 4 0