

B. M. 128.12 M in Mueller Fire Plug N.W cor. Mc Comas & 15th St. No.

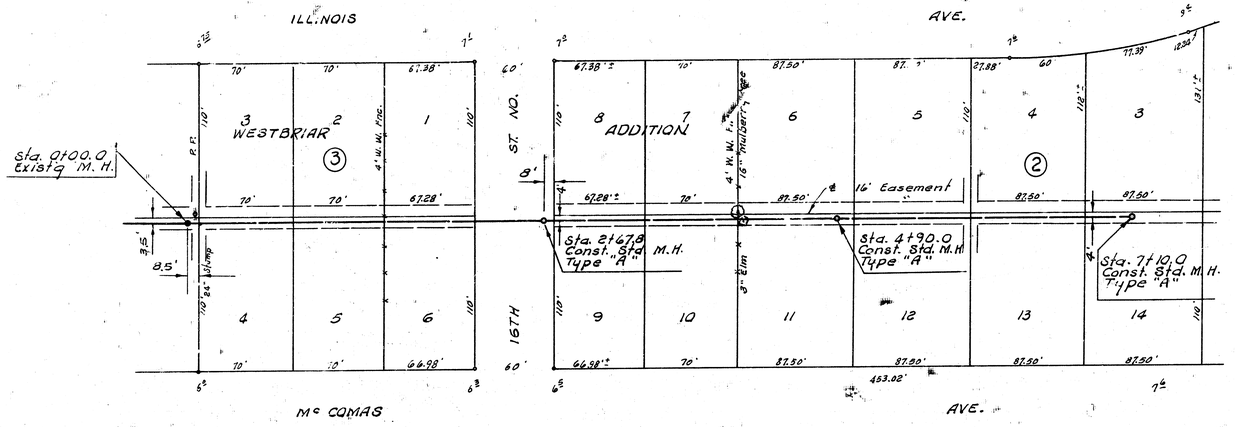

Plan Scale 1" = 40'
Profile Scale 1" = 4' Horz. 1" = 4' Vert.

Signed by E. V. M. Date 8-4-66
Checked by

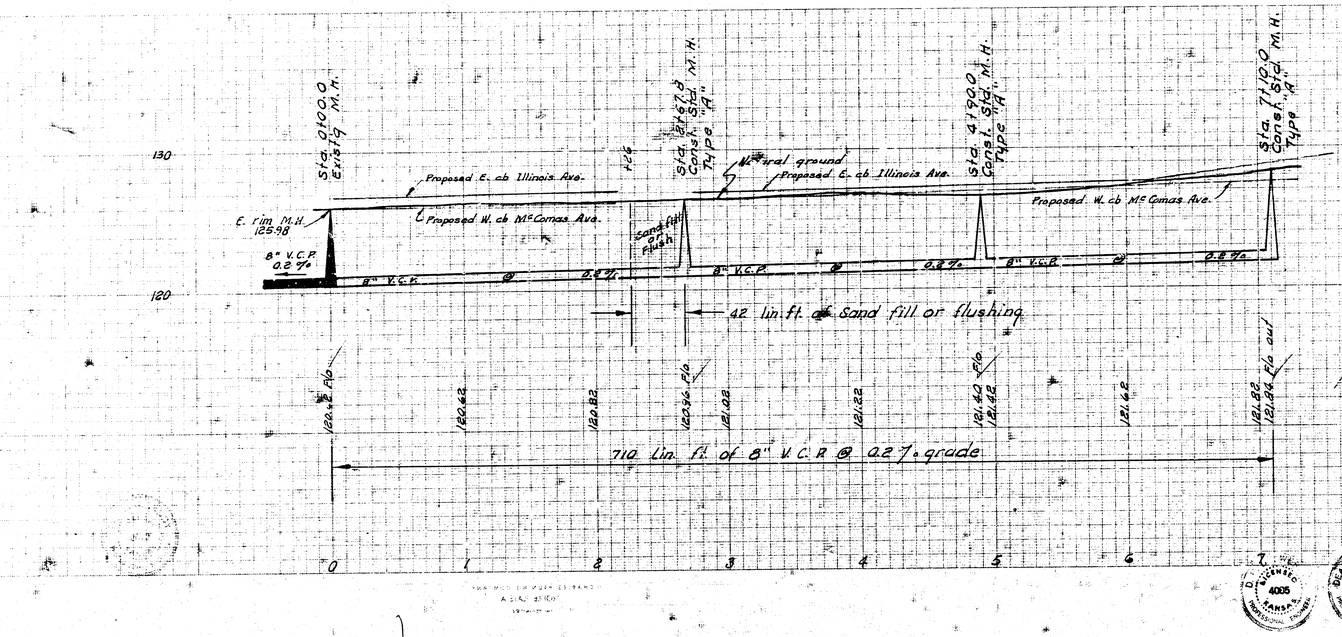

LAT. 191, SUBMAIN 5, S. S. NO. 22

CITY OF WICHITA, KANSAS

B. E. SMITH CITY ENGINEER

JUNE 1966 PROJECT NO. 026-13

D. LICENSED 4005 KANSAS PROFESSIONAL ENGINEER

DEAN S. SEALS LICENSED 3683 KANSAS PROFESSIONAL ENGINEER

K-91

a 15 5 2