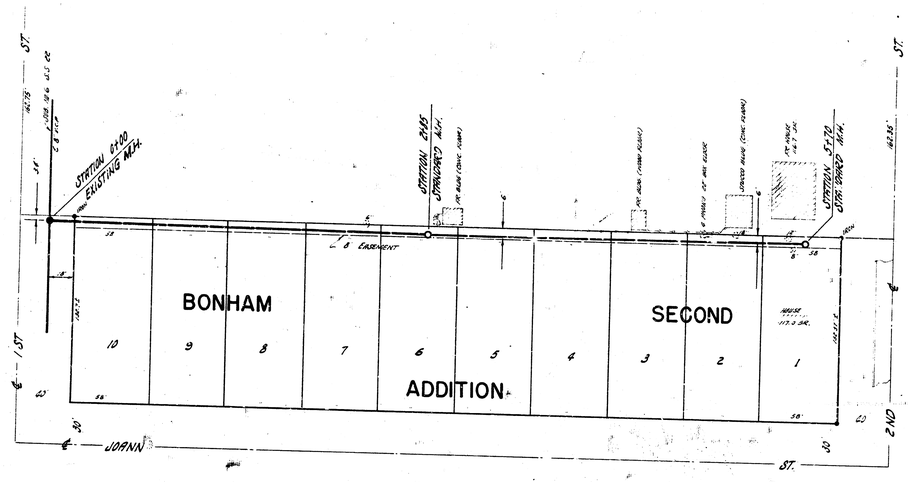

PLAN SCALE 1" = 40'
PROFILE SCALE 1" = 40' HOR. 1" = 4' VERT.

B.M. 116.87 N. RIM M.H. STA. 0+00
B.M. 116.30 "T" IN 1ST. E. CB. JOANN, S. END OF RAD. S.S. OF 2ND ST.
B.M. 117.07 STD. N.E. COR. SHERIDAN AND 2ND 6'N. OF E.L. SHERIDAN, 2'N. OF C.L. 2ND.

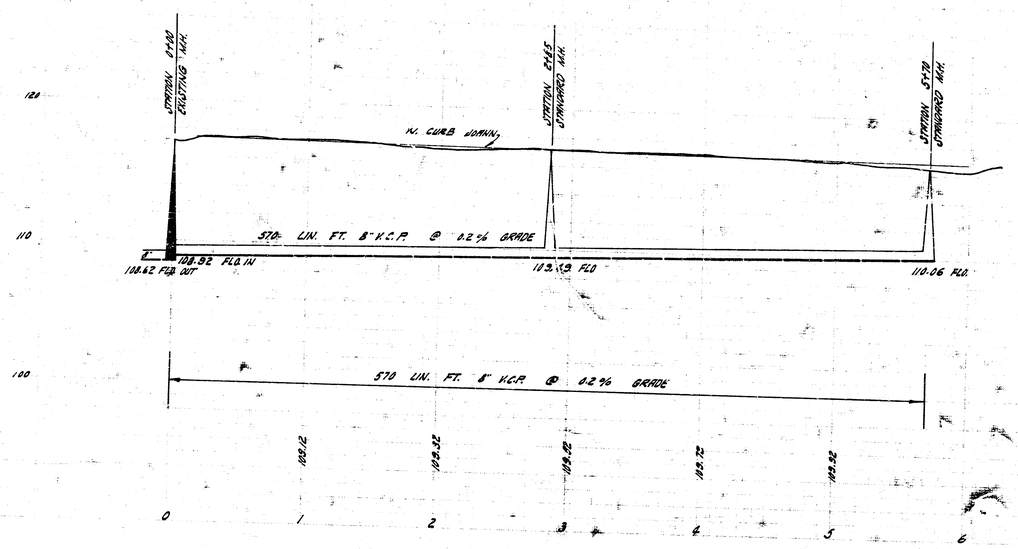

LATERAL 7 SUB. 6 S.S. 22
CITY OF WICHITA, KANSAS
B. E. SMITH, CITY ENGINEER
PROJ. NO. C21-55 DATE JUNE, 1959