
Survey I. Hanson Notebook 1435
Plan O. Seiler
Checked
Date March 1956


B.M. 124.04 N. Rim M.H. 0:00

B.M. 118.44 Step Bench N.S.P.P., S.S. 2nd, El. Knight N.

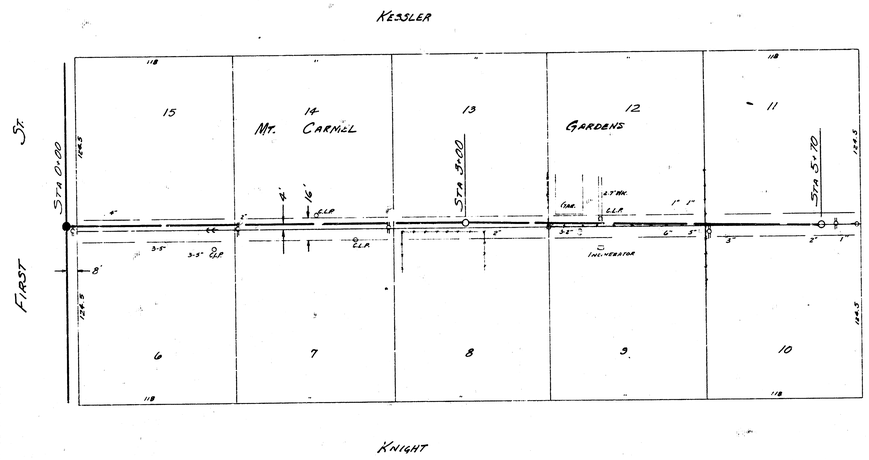

N

Plan Scale 1"=40'
Profile Scale 1"=40 Hor. 1"=1' Vertical

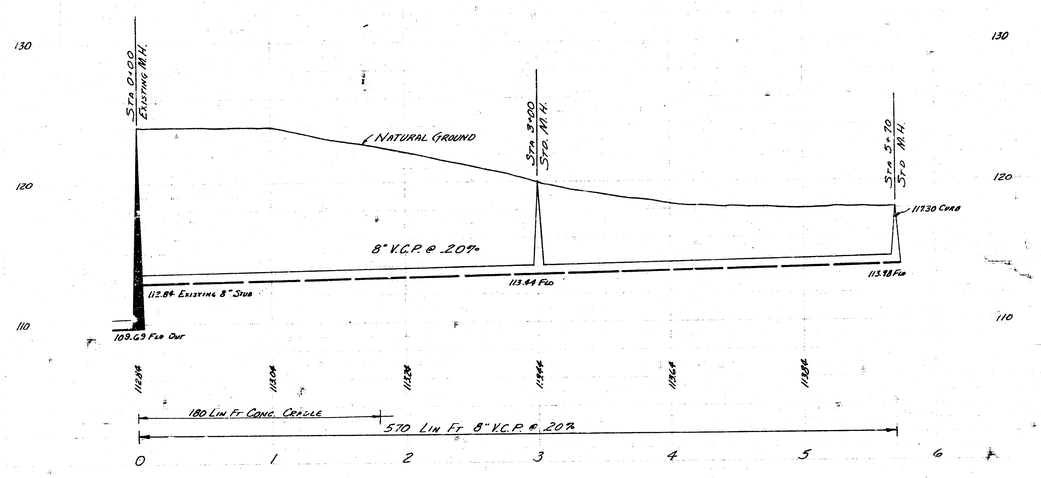

Lat. 3 Sub. 6 San. Sewer 22
City of Wichita, Kansas
B.E. Smith City Engineer
March 1956 Project No. C26-15