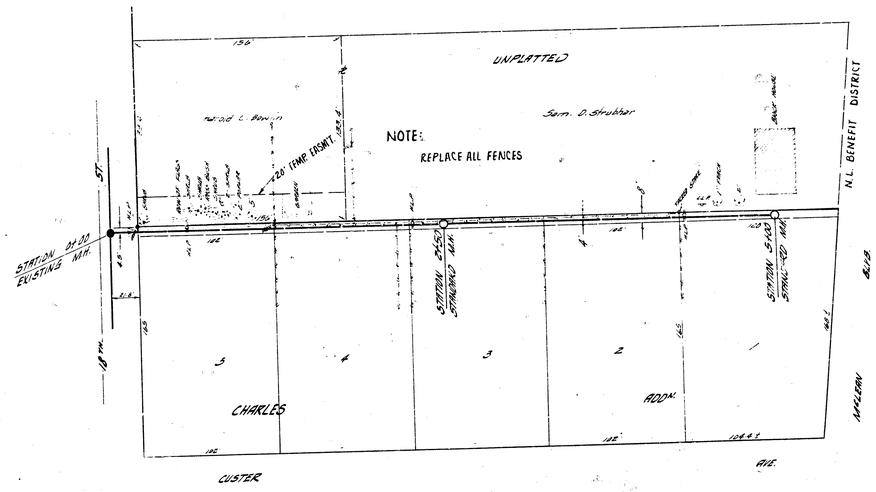

PLAN SCALE 1" = 40'
PROFILE SCALE 1" = 40' HOR. 1" = 4' VERT.

B.M. 128.26 STEP BENCH M.L.P. N.E. 18TH & CUSTER

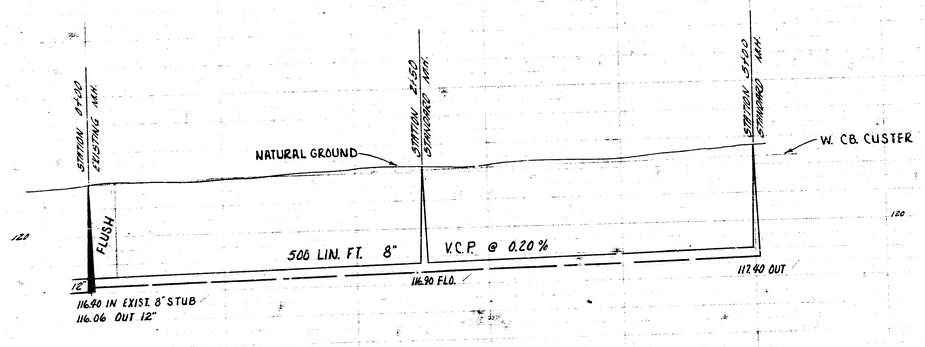

LATERAL 25 SUB. 10 S.S. 22

CITY OF WICHITA, KANSAS

B. E. SMITH, CITY ENGINEER

PROJ. NO. C 23-65 DATE MAR. 1960