
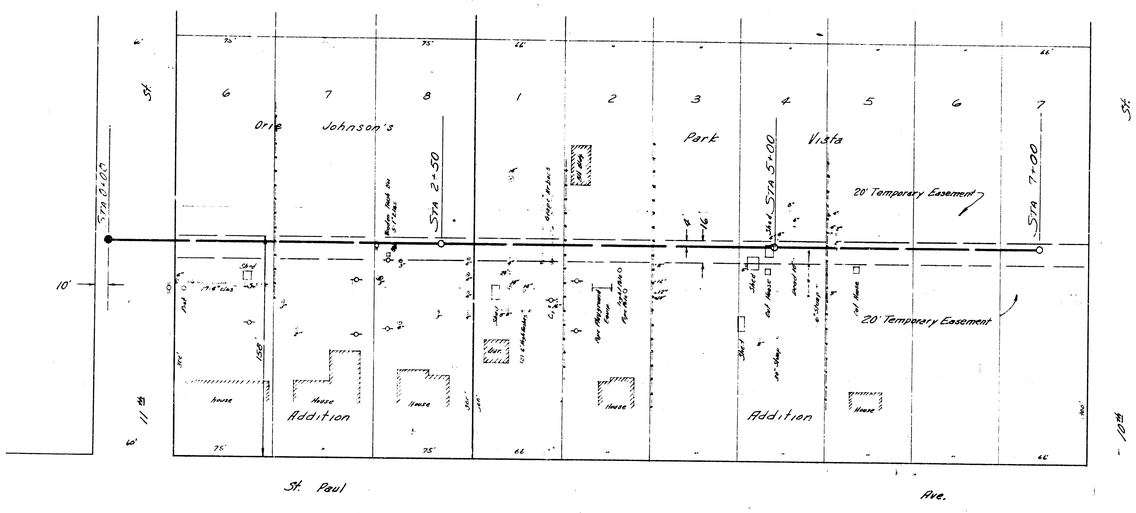


B.M. 116.95 No. Rim M.H. 193' E. Of E.L. Edwards 3' So. N.L. 11th

Plan Scale 1"=40'
Profile Scale 1"=40' Hor, 1"=5' Vertical

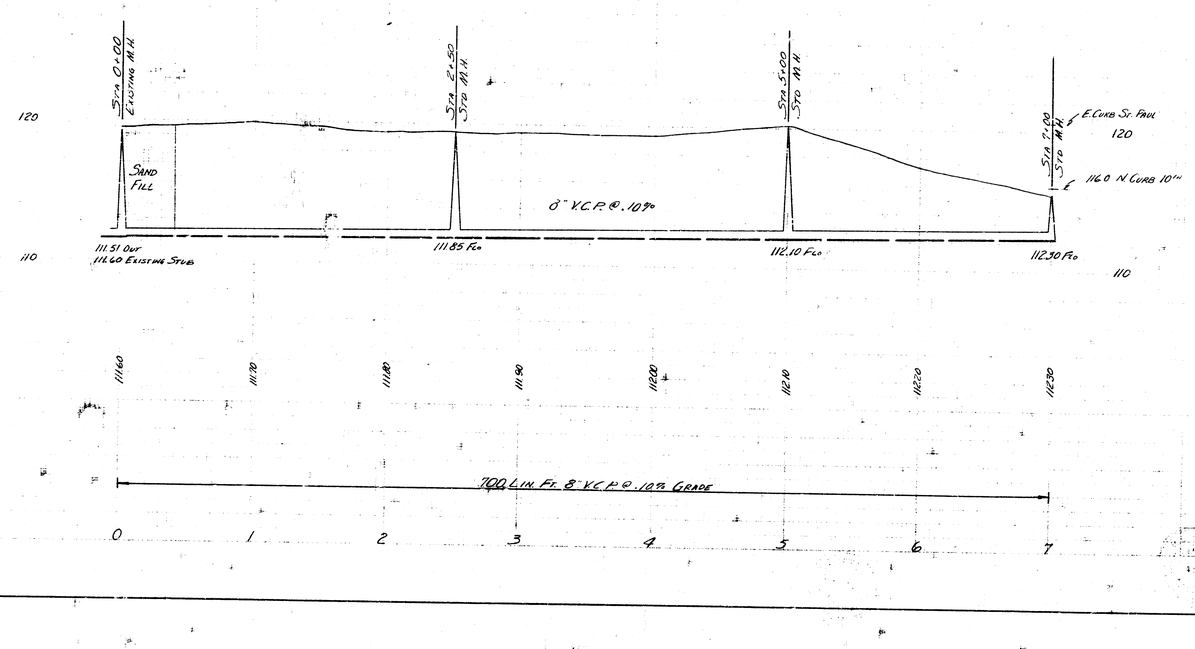

lot 3 Sub. 12 S.S. 22
City of Wichita, Kansas
B.E. Smith City Engineer
Proj. No. C26-44 Date- Nov. 1944