
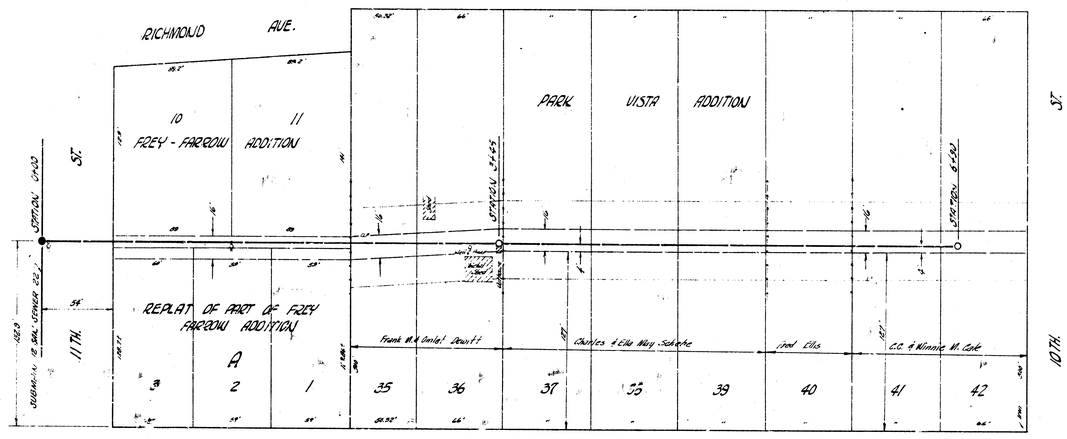


PLAN SCALE 1"= 40'
PROFILE SCALE 1"= 40' HOR, 1"= 4' VERTICAL

B.M. 1172.68 STEP BENCH IN P.R. SW. COR. 11TH. & MERIDIAN

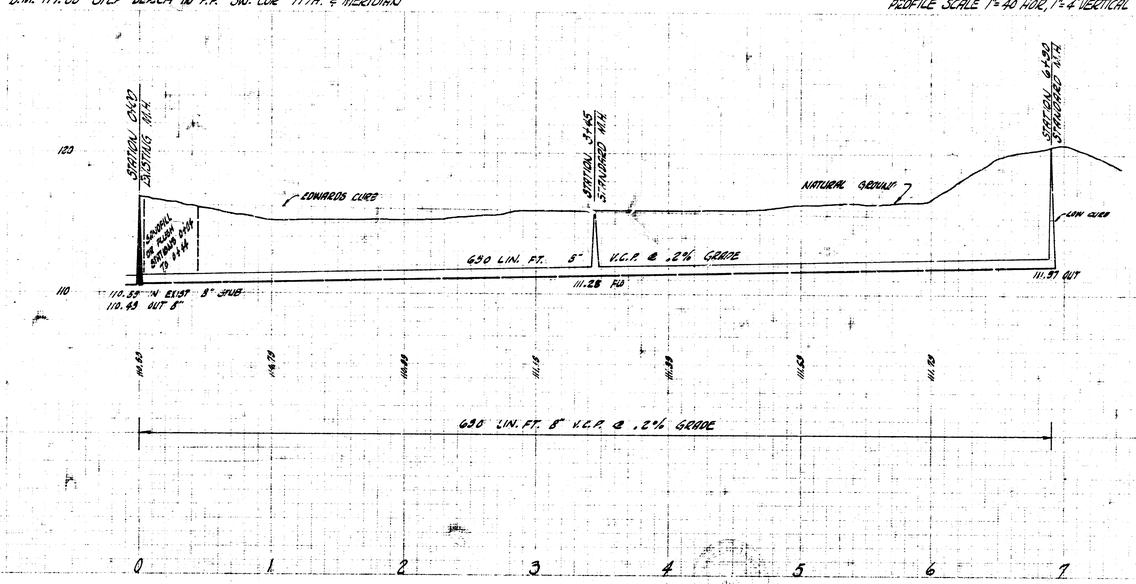

LAT. 6 SUB. 12 SAN. SEWER 22
CITY OF WICHITA, KANSAS
B.E. SMITH CITY ENGINEER
PROJ. NO. C27-56 DATE- SEPT. 1956