
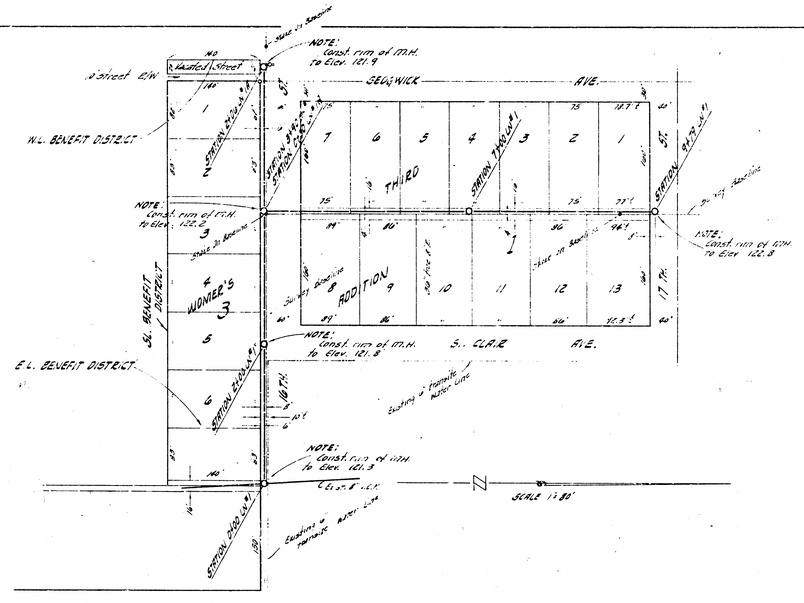


STATIONING & BASELINE AS INDICATED ON PLAN
B.M. 123.37 NW COR CONC. PORCH NO. 1734 N. ATHENIAN

PLAN SCALE 1:80'
PROFILE SCALE 1:80' HOR. 1:4 VERTICAL

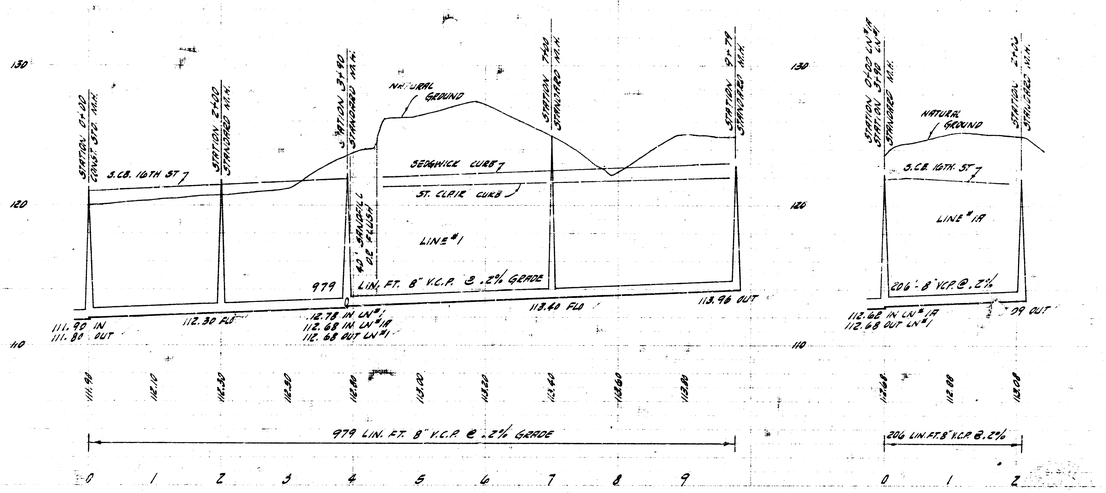

LATERAL 14 SUB. 13 SAN. SEWER 22
CITY OF WICHITA, KANSAS
B.E. SMITH CITY ENGINEER
PROJ. NO. 629-23 DATE MAY 1957

6 4 3 11