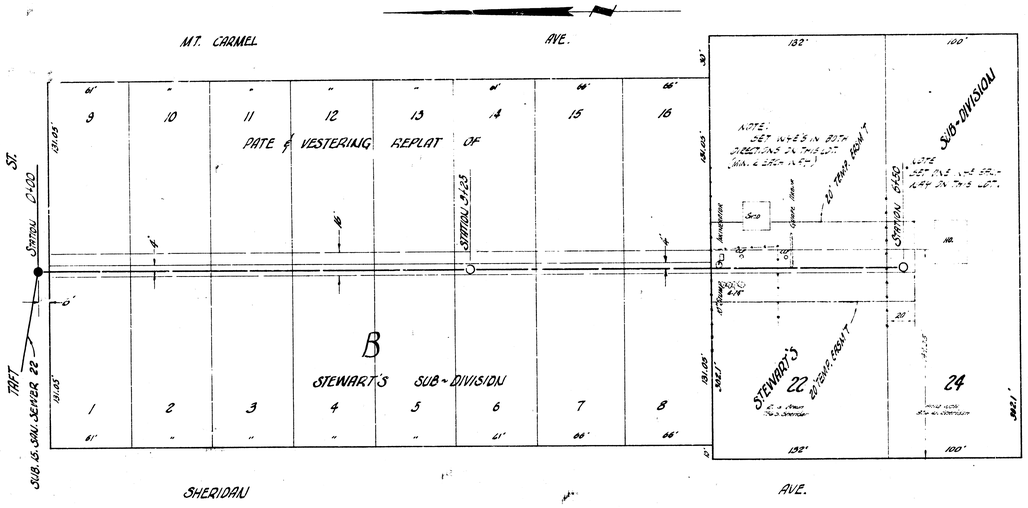

B.M. 112.86 SPIKE E. SIDE P. POLE SW COR SHERIDAN & UNIVERSITY (WEST).

PLAN SCALE 1"=60'
PROFILE SCALE 1"=40' HOR., 1"=4' VERTICAL

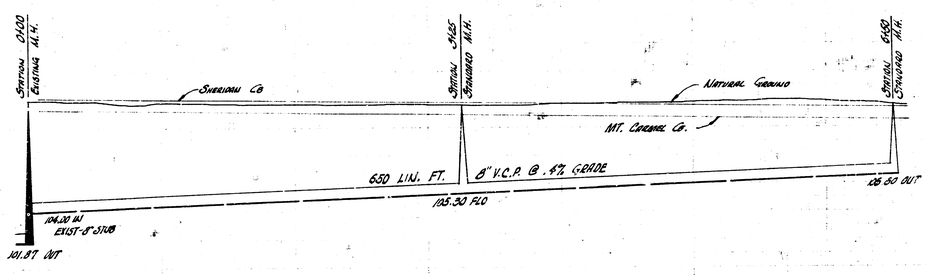

LAT. & SUB. IS SAN. SEWER 22
CITY OF WICHITA, KANSAS
B.E. SMITH CITY ENGINEER
PROJ. NO. C27-89 ~ DATE ~ OCT. '59