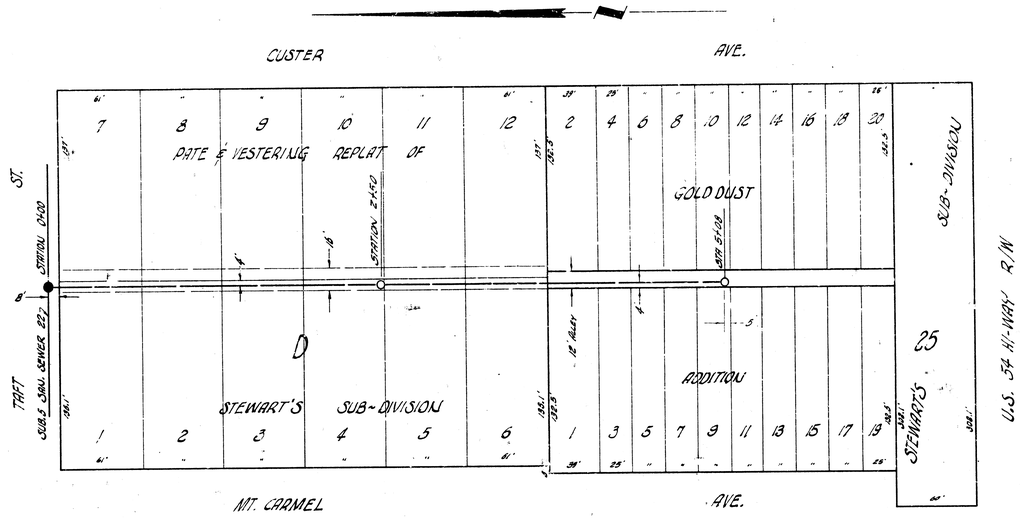

PLAN SCALE 1"=40'
PROFILE SCALE 1"=40' HOR. 1"=4' VERT.

B.M. 1128.6 SPIKE E. SIDE P. POLE S/W COR SHERIDAN & UNIVERSITY (WEST)

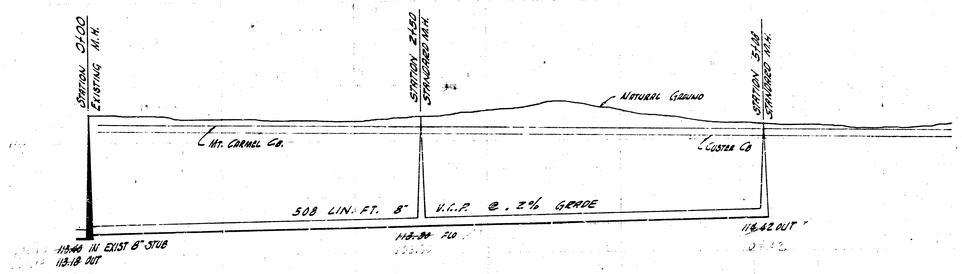

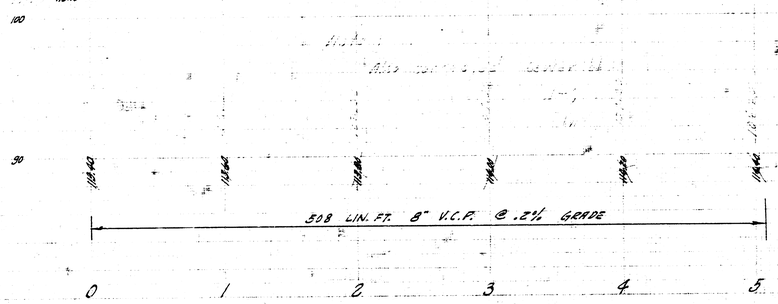

LAT. 4 SUB. 15 SAN. SEWER 22
CITY OF WICHITA, KANSAS
B.E. SMITH CITY ENGINEER
PROJ. NO C27-81 ~ DATE~