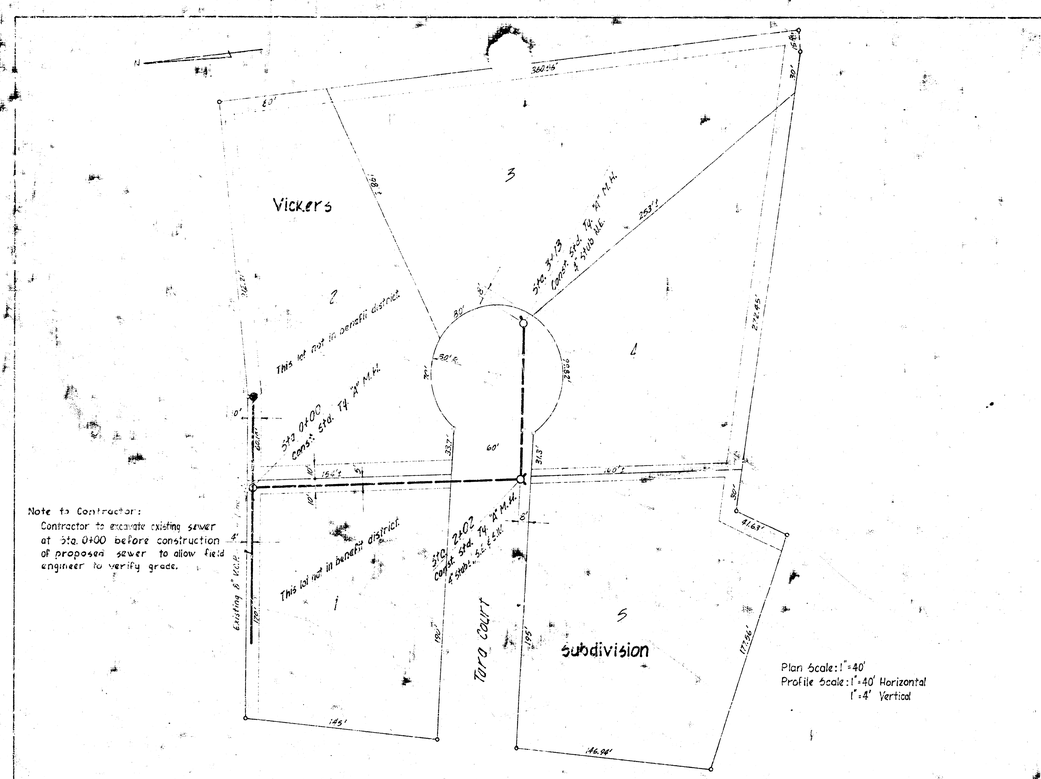

Plan Scale: 1" = 40'
Profile Scale: 1" = 40' Horizontal
1" = 4' Vertical

B.M. 164.07 "X" Top East Curb Tara Lane, 12' No. of N.L. Tara Ct. (South).

Lat. 14 Sub. 9 W. I. S.
City of Wichita, Kansas.
B. E. Smith City Engineer
Project No. C29-23 Date: Sept. 1969

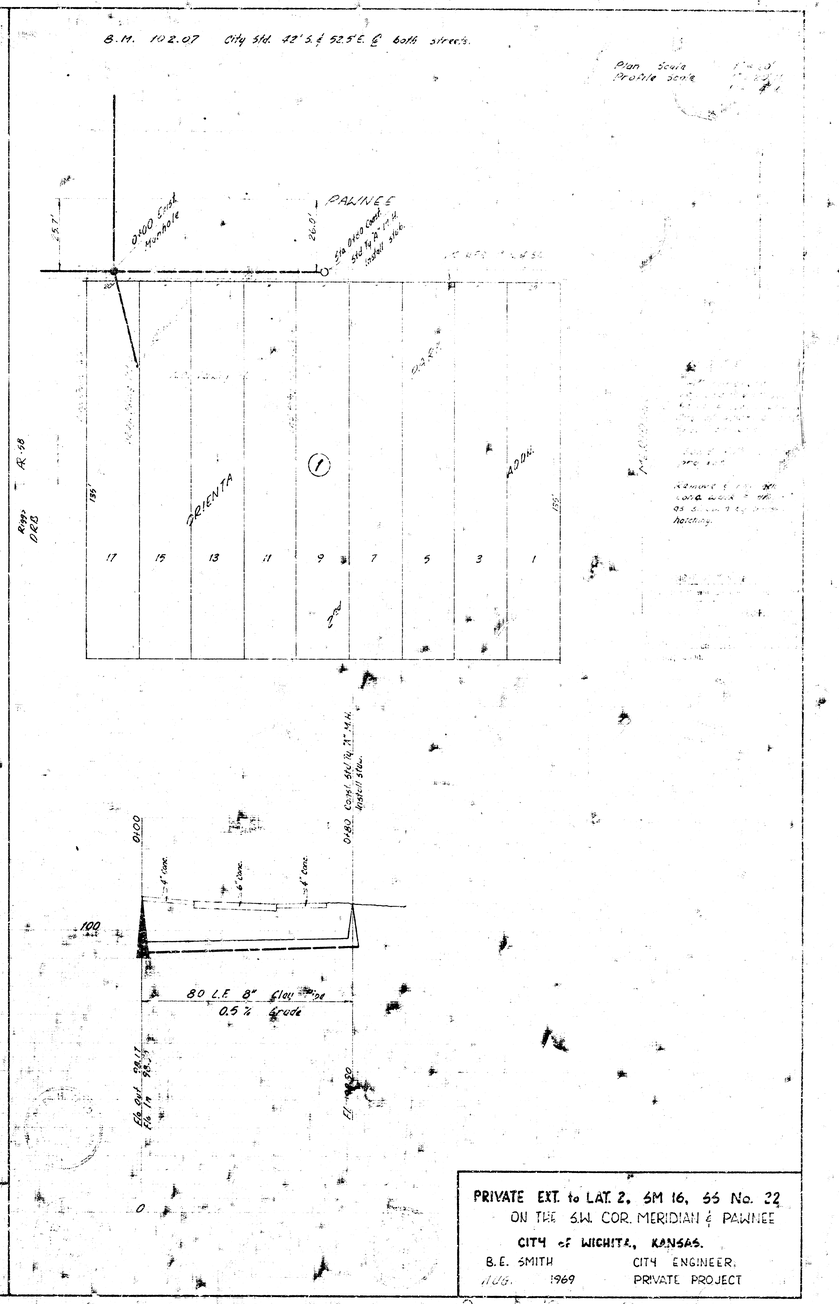

PRIVATE EXT. to LAT. 2, SM 16, SS No. 32
ON THE S.W. COR. MERIDIAN & PAWNEE
CITY of WICHITA, KANSAS.
B.E. SMITH CITY ENGINEER.
AUG. 1969 PRIVATE PROJECT