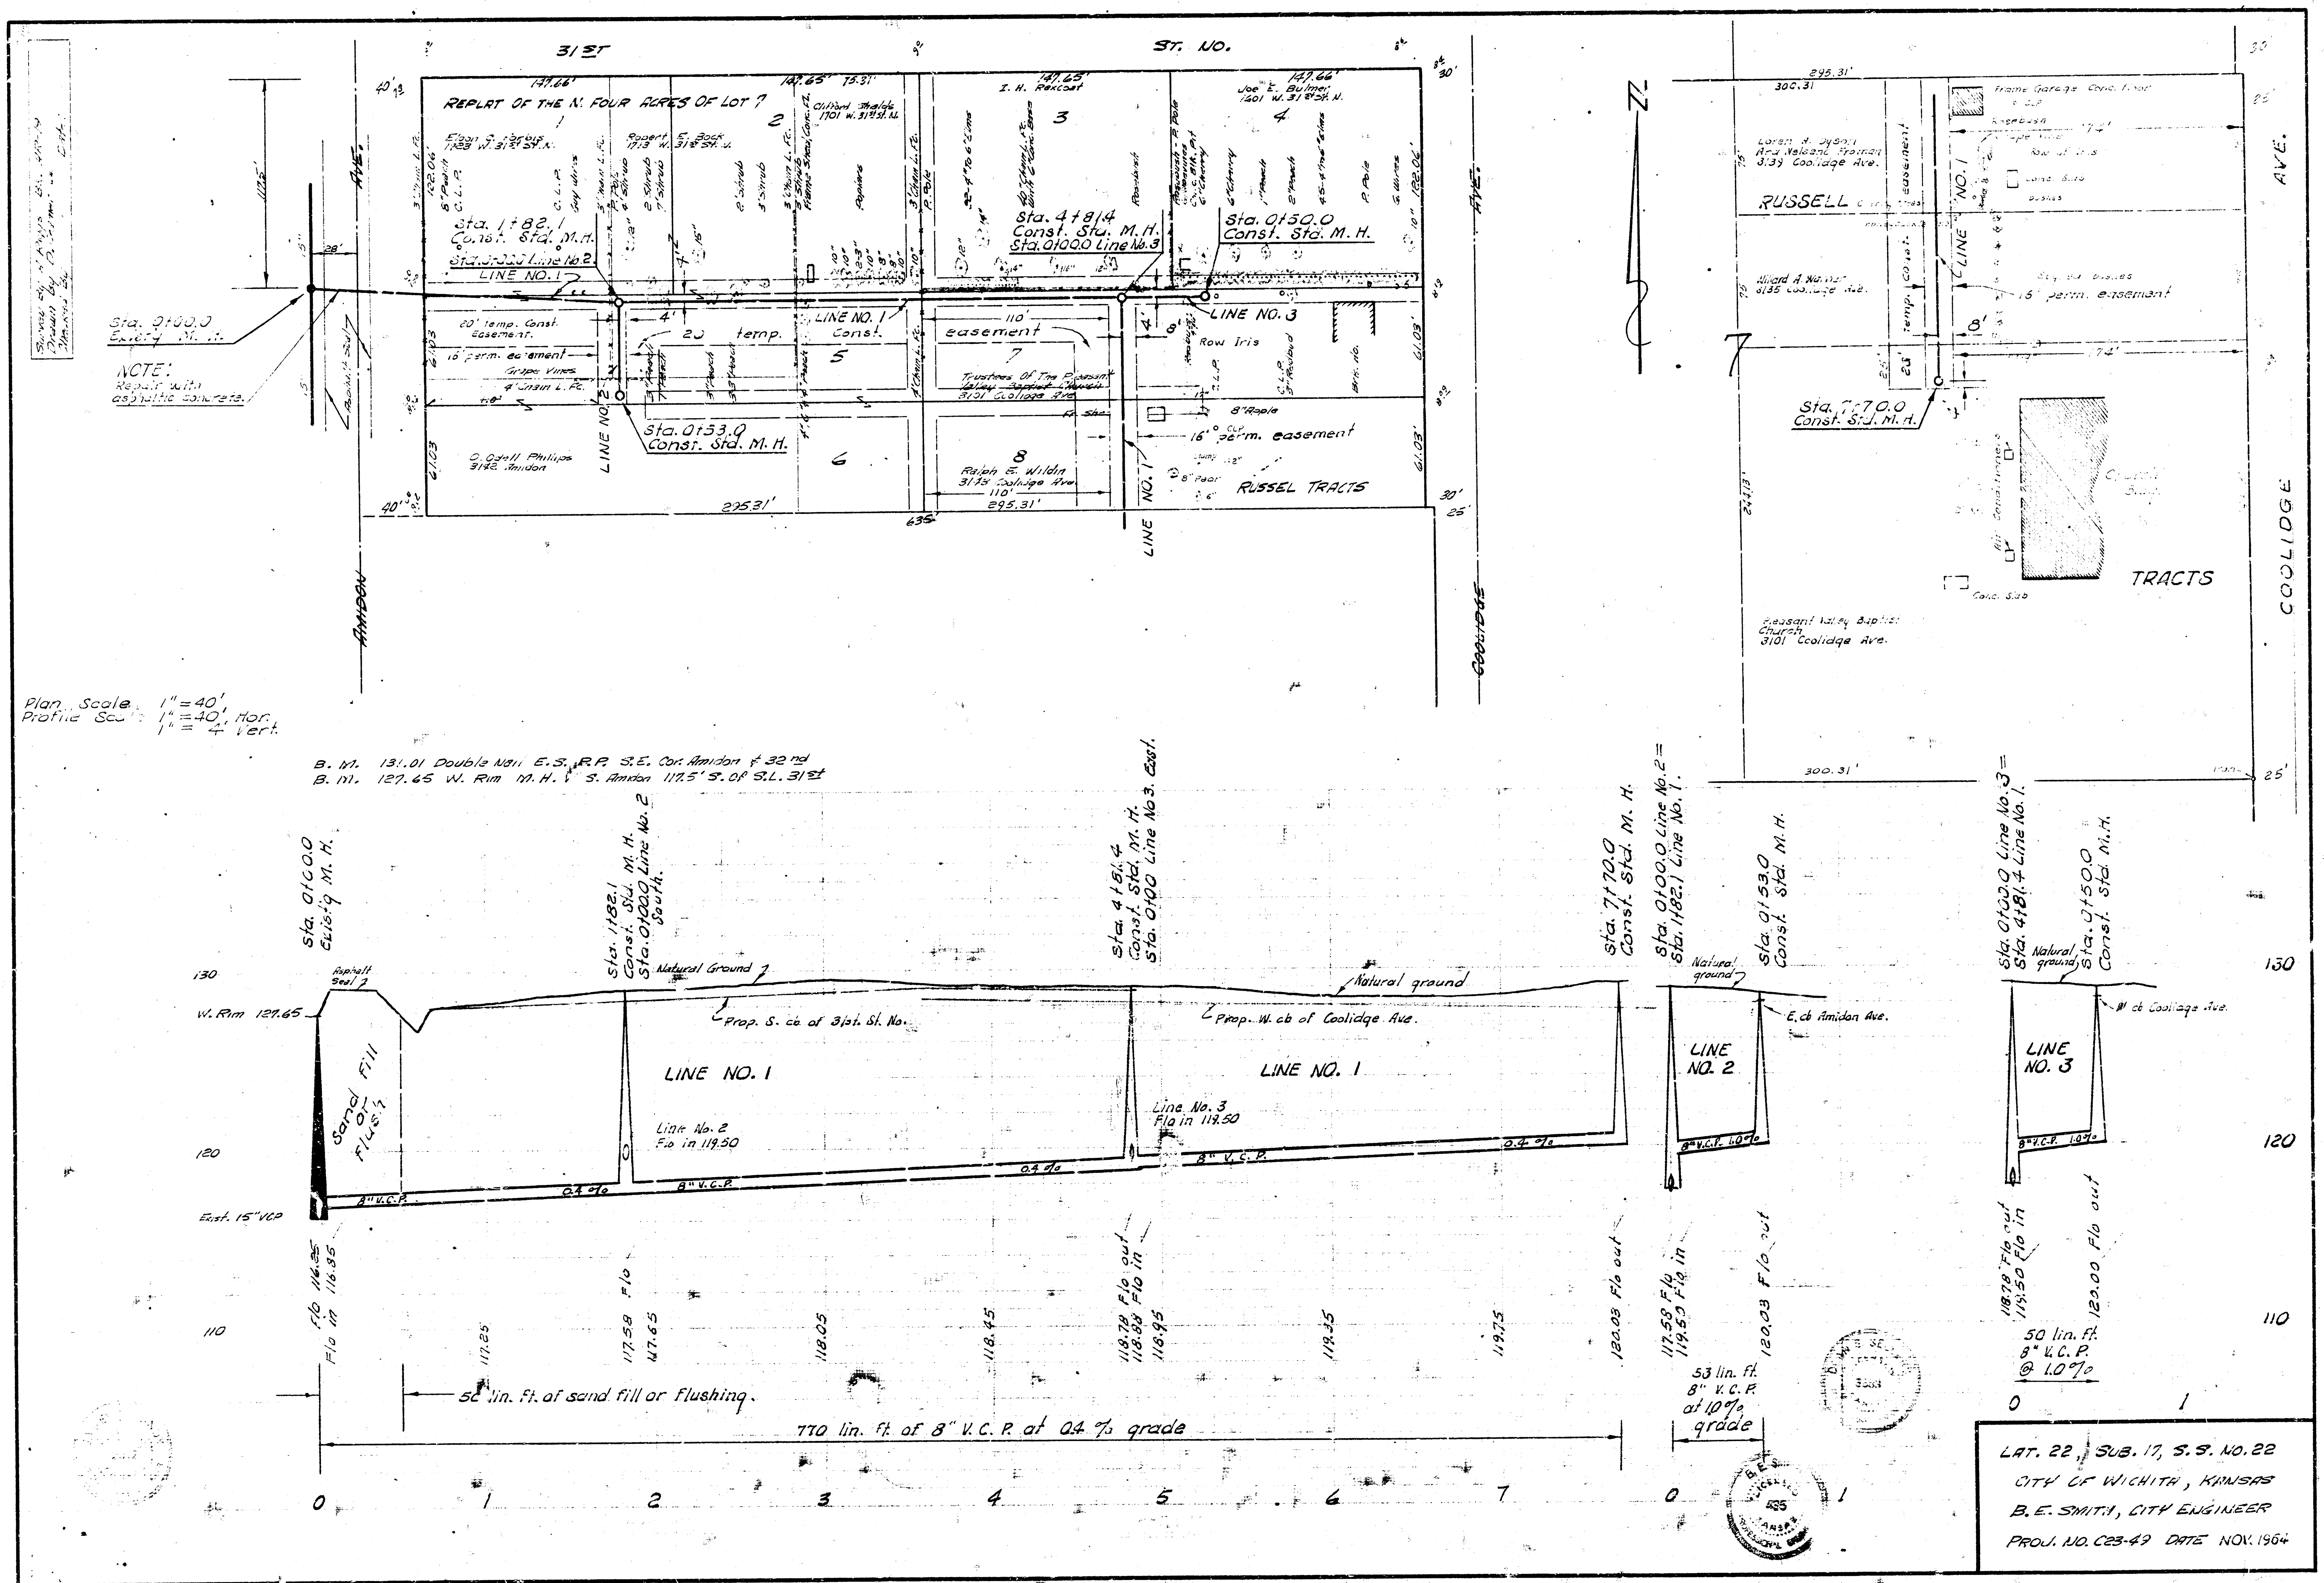

31 ST
ST. NO.
REPLAT OF THE N. FOUR ACRES OF LOT 7
Elgan S. Forbis 1723 W. 31st St. N.
Robert E. Bock 1713 W. 31st St. N.
Clifford Shields 1701 W. 31st St. N.
I. H. Rexcoat
Joe E. Bulmer 1601 W. 31st St. N.
Sta. 1+82.1 Const. Std. M.H.
Sta. 0+00.0 Line No. 2
LINE NO. 1
Sta. 4+81.4 Const. Std. M.H.
Sta. 0+00.0 Line No. 3
Sta. 0+50.0 Const. Std. M.H.
LINE NO. 3
Sta. 0+00.0 Exist. M.H.
NOTE: Repair with asphaltic concrete.
20' temp. Const. Easement.
16' perm. easement
Grape Vines
4' Chain L. Fc.
20' temp. easement
LINE NO. 1 Const. easement
110'
Trustees Of The Pleasant Valley Baptist Church 3101 Coolidge Ave.
Row Iris
8" Apple
16' perm. easement
Sta. 0+53.0 Const. Std. M.H.
LINE NO. 2
O. Odell Phillips 3142 Amidon
Ralph E. Wildin 3173 Coolidge Ave.
295.31'
RUSSEL TRACTS
LINE NO. 1
AMIDON AVE.
COOLIDGE AVE.
N
Loren R. Dyson And Nelsene Froman 3139 Coolidge Ave.
RUSSELL
Willard A. Warner 3135 Coolidge Ave.
Frame Garage Conc. Floor
16' perm. easement
74'
Sta. 7+70.0 Const. Std. M.H.
Church Bldg.
Air Conditioners
Conc. Slab
TRACTS
Pleasant Valley Baptist Church 3101 Coolidge Ave.
300.31'
COOLIDGE AVE.
Plan Scale 1" = 40'
Profile Scale 1" = 40' Hor. 1" = 4' Vert.
B. M. 131.01 Double Nail E.S. P.P. S.E. Cor. Amidon & 32nd
B. M. 127.65 W. Rim M.H. S. Amidon 117.5' S. of S.L. 31st
Sta. 0+00.0 Exist'g M.H.
Sta. 1+82.1 Const. Std. M.H. Sta. 0+00.0 Line No. 2 South.
Sta. 4+81.4 Const. Std. M.H. Sta. 0+00 Line No 3. East.
Sta. 7+70.0 Const. Std. M.H.
Sta. 0+00.0 Line No. 2 = Sta. 1+82.1 Line No. 1.
Sta. 0+53.0 Const. Std. M.H.
Sta. 0+00.0 Line No. 3 = Sta. 4+81.4 Line No. 1.
Sta. 0+50.0 Const. Std. M.H.
Natural Ground
Prop. S. cb. of 31st. St. No.
Prop. W. cb of Coolidge Ave.
E. cb Amidon Ave.
W cb Coolidge Ave.
Asphalt Seal
W. Rim 127.65
Sand Fill or Flush
LINE NO. 1
LINE NO. 2
LINE NO. 3
Line No. 2 Flo in 119.50
Line No. 3 Flo in 119.50
8" V.C.P.
0.4 %
8" V.C.P. 1.0 %
Exist. 15" VCP
130
120
110
Flo 116.35
Flo in 116.85
117.25
117.58 Flo
117.65
118.05
118.45
118.78 Flo out
118.88 Flo in
118.95
119.35
119.75
120.03 Flo out
117.58 Flo
119.50 Flo in
120.03 Flo out
118.78 Flo out
119.50 Flo in
120.00 Flo out
50 lin. ft. of sand fill or Flushing.
770 lin. ft. of 8" V.C.P. at 0.4 % grade
53 lin. ft. 8" V.C.P. at 1.0 % grade
50 lin. ft. 8" V.C.P. @ 1.0 %
0 1 2 3 4 5 6 7
LAT. 22, SUB. 17, S.S. NO. 22
CITY OF WICHITA, KANSAS
B. E. SMITH, CITY ENGINEER
PROJ. NO. C23-49 DATE NOV. 1964