


B. M. 129.09 29th & Meridian. City B. M. Disc 32' E & 24' N. of ℄ both.


Surveyed by A. R.
Plotted by C. W.
Checked by

Book No A.R. 22
Date

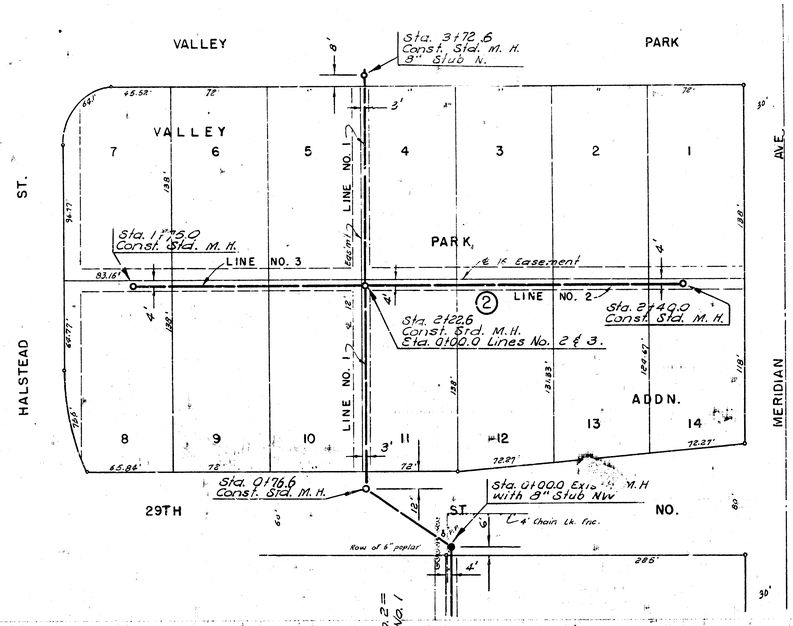

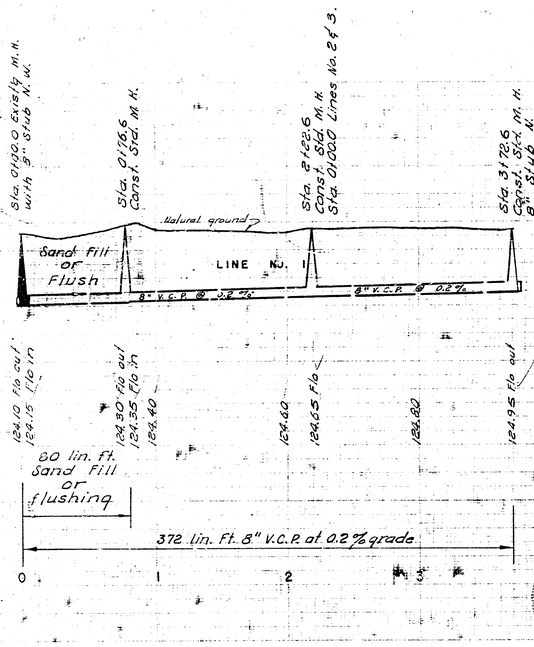

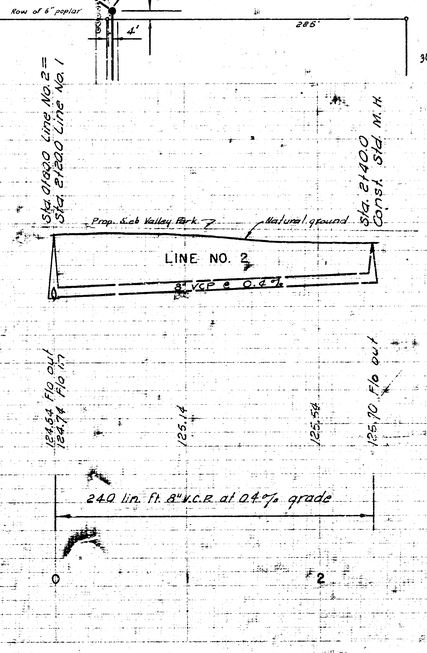

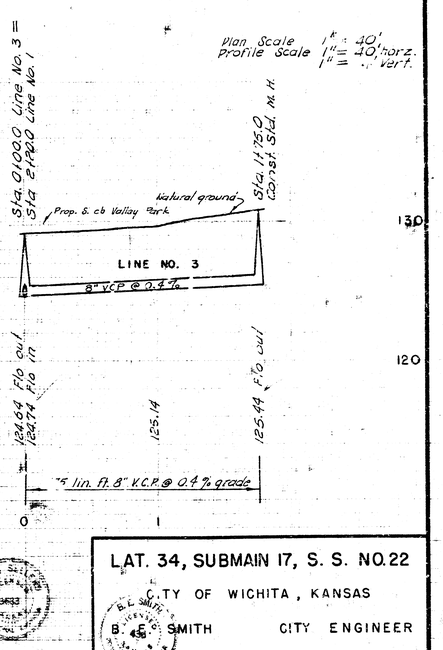

Plan Scale 1" = 40' horz.
Profile Scale 1" = ... vert.

N

LAT. 34, SUBMAIN 17, S. S. NO. 22

CITY OF WICHITA, KANSAS

B. E. C. SMITH CITY ENGINEER

MAY 1967 PROJECT NO. C23-124

8 13 1 10