


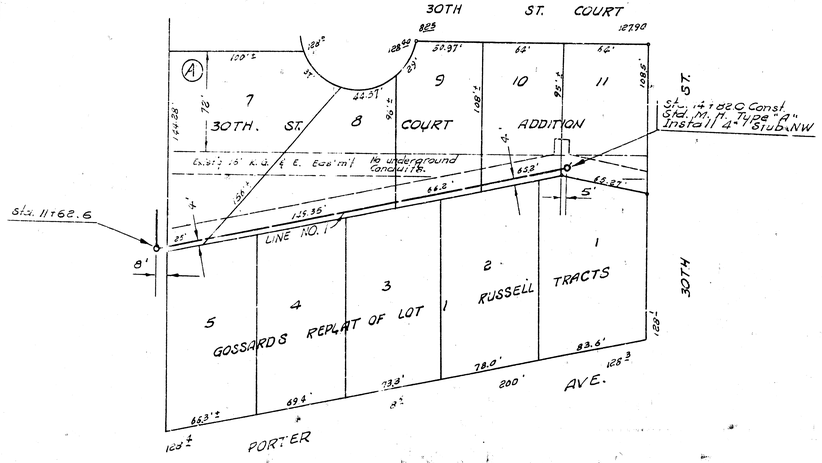


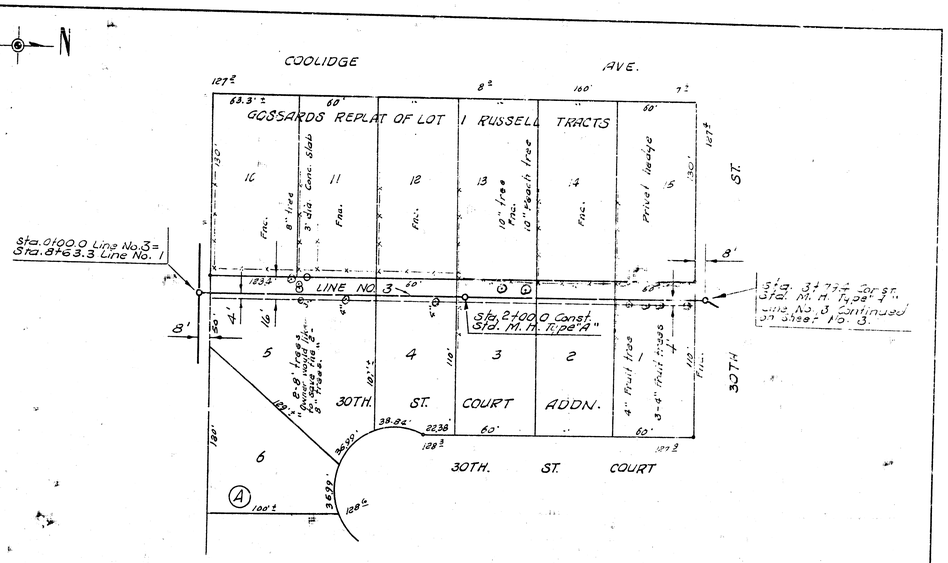

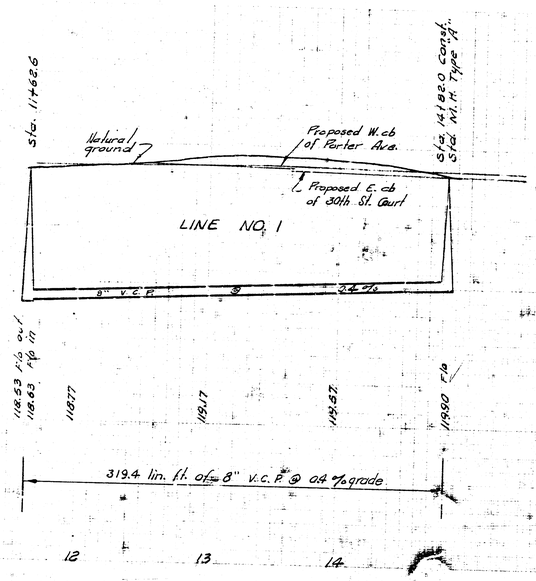

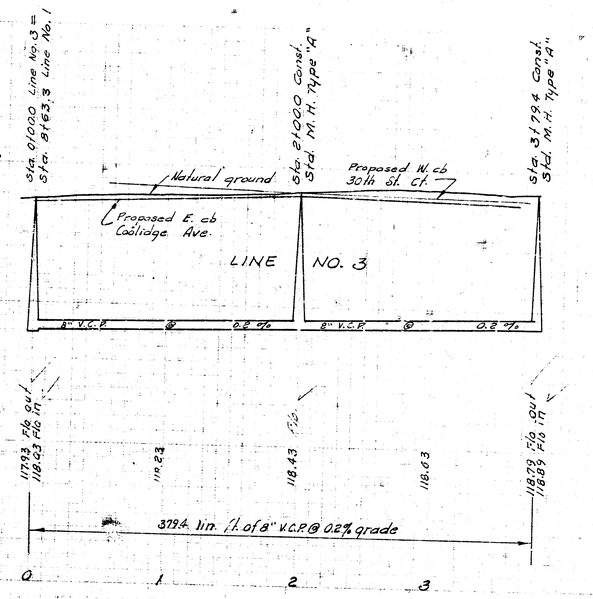

LAT. 43, SUBMAIN 17, S. S. NO. 22
PROJECT NO. C26-6
SHEET NO. 2 OF 3

B.M. 127.22 Standard S.W. 29th & Amidon.

Survey by G.Y. Bk 227-Y
Plan by J.U.
Checked by J.U.

RUSSELL

Catholic Diocese Emporia

198.688'

136.812'

392.15' E. Shoulder

W. shoulder

6 ditch Shoulder

IN BENEFIT DISTRICT NO.

Sta. 0+00.0 Exist'g M.H.

Sta. 1+98.2 Const. Std. M.H. Type "A" Sta. 0+00.0 Line No. 2 So.

Sta. 4+50.0 Const. Std. M.H. Type "A".

20' temp. Const. Easement

20' chat roadway

LINE NO. 1

North Line Benefit District

Sta. 6+69.1 Const. Std. M.H. Type "A"

NOTE: Replace Chat Roadway

NOTE: Replace A.C. mat.

Sta. 0+80.0 Line No. 2 Const. Std. M.H. Type "A" Install 4" Stub SW.

Stucco House

Gas Inlet No. 60 4" Riser

C.L.P.

Row of 8"-9" Cedars

Row of 16"-8" poplars

Conc. Blk. Bldg. Conc. floor

18" x 32" R.C.P.

246.9'

12' temp. Const. Easement & 12' Perm. Easm't

Mrs. Martha A. Mabley 1722 W. 29th N.

TRACTS

COOLIDGE AVE.

AMIDON AVE.

282.4'

136.693'

20'

142.188'

81.1'

80.5'

87.5'

87.5'

136.312'

29TH. ST.

250'

127½'

127½'

128½'

30'

24'

55'

55'

6'

10'

20'

8

Sta. 7+15.3 Const. Std. M.H. Type "A"

Sta. 8+63.3 Const. Std. M.H. Type "A" Sta. 0+00.0 Line No. 3 No.

Vacated St. R/w

GOSSARDS REPLAT OF LOT 1 RUSSELL TRACTS

Vacated WOODROW AVE.

PORTER AVE.

Sta. 11+62.6 Const. Std. M.H. Type "A" Line No. 1 continued on Sheet No. 2.

302.8'

144.2'

130'

120'

270'

265'

315.88'

140.28'

128½'

109½'

50'

9

8

7

6

5

10

16'

4'

40'

30'

20'

8'

180'

156'

206'

150'

Sta. 0+00.0 Existg M.H.

0+50

R.C. mat

Sand fill Flush

127.19 C. Rim M.H.

NOTE: Install perm. plug in exist'g 8" Stub.

Sta. 1+98.2 Const. Std. M.H. Type "A" Sta. 0+00.0 Line No. 2 So.

Sta. 4+50.0 Const. Std. M.H. Type "A"

Sta. 6+69.1 Const. Std. M.H. Type "A"

Sta. 7+15.3 Const. Std. M.H. Type "A"

Sta. 8+63.3 Const. Std. M.H. Type "A"

Sta. 11+62.6 Const. Std. M.H. Type "A"

Sta. 0+00.0 Line No. 2 = Sta. 1+98.2 Line No. 1

Sta. 0+80.0 Const. Std. M.H. Type "A"

Natural ground

Proposed N. cb of 29th St.

LINE NO. 1

LINE NO. 2

Sand fill Flush

130

120

110

Water table 112.80

8" V.C.P.

@ 0.2 %

@ 0.4 %

50 lin. ft. of Sand fill or Flushing.

500 lin. ft. of Sand, fill or Flushing

80 lin. ft. of 8" V.C.P @ 0.4% grade

1162.6 lin. ft. of 8" V.C.P at 0.2% grade.

118.85 Flo Line No. 2

118.03 Flo Line No. 3

114.63 Flo out 18" 116.20 Flo in 8"

116.60 Flo

116.82

117.00

117.10 Flo

117.20

117.40

117.54 Flo

117.60

117.63 Flo

117.80

117.93 Flo

118.00

118.20

118.40

118.53 Flo

116.90 Flo in 8" 116.25 Flo out 8"

119.17

118.40

118.00

117.80

117.60

117.40

117.20

117.00

116.82

116.60 Flo

0 1 2 3 4 5 6 7 8 9 10 11

L. SMITH 436 REGISTERED LAND SURVEYOR KANSAS

J. SULLIVAN 3635 REGISTERED LAND SURVEYOR KANSAS


LAT. 43, SUBMAIN 17, S. S. NO. 22

CITY OF WICHITA, KANSAS

B. E. SMITH CITY ENGINEER

APRIL 1957 PROJECT NO. C26-6

SHEET NO. 1 OF 3

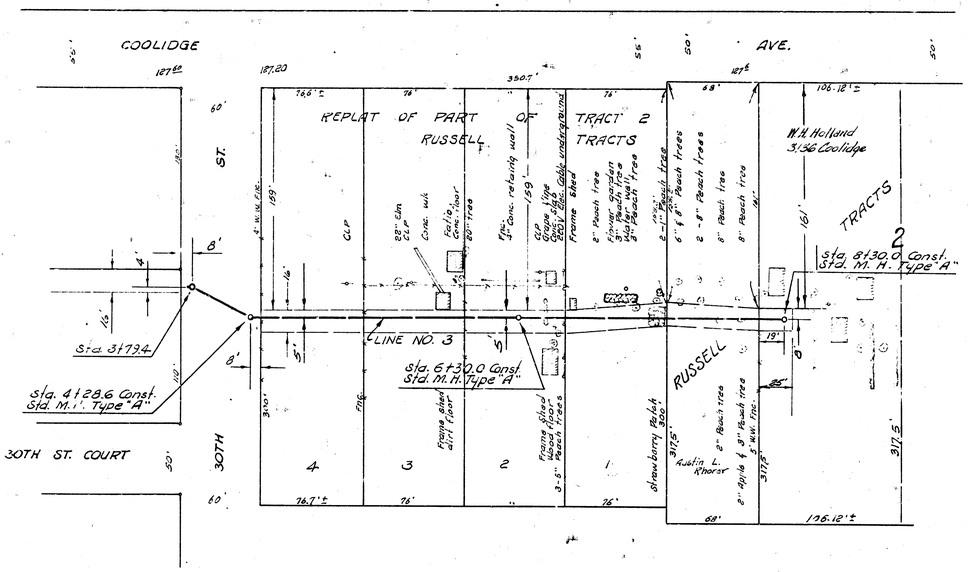

LAT. 43, SUBMAIN 17, S.S. NO. 22
PROJECT NO. C26-6
SHEET NO. 3 OF 3