


B. M. 100.71 Step bench S.E. side P.P. 100' S. of Dallas W.S. Richmond.
 T. B. M. 101.35 Step bench E.S. P.P. SW Crawford & Richmond.

Plan Scale 1" = 40'
 Profile Scale 1" = 40'

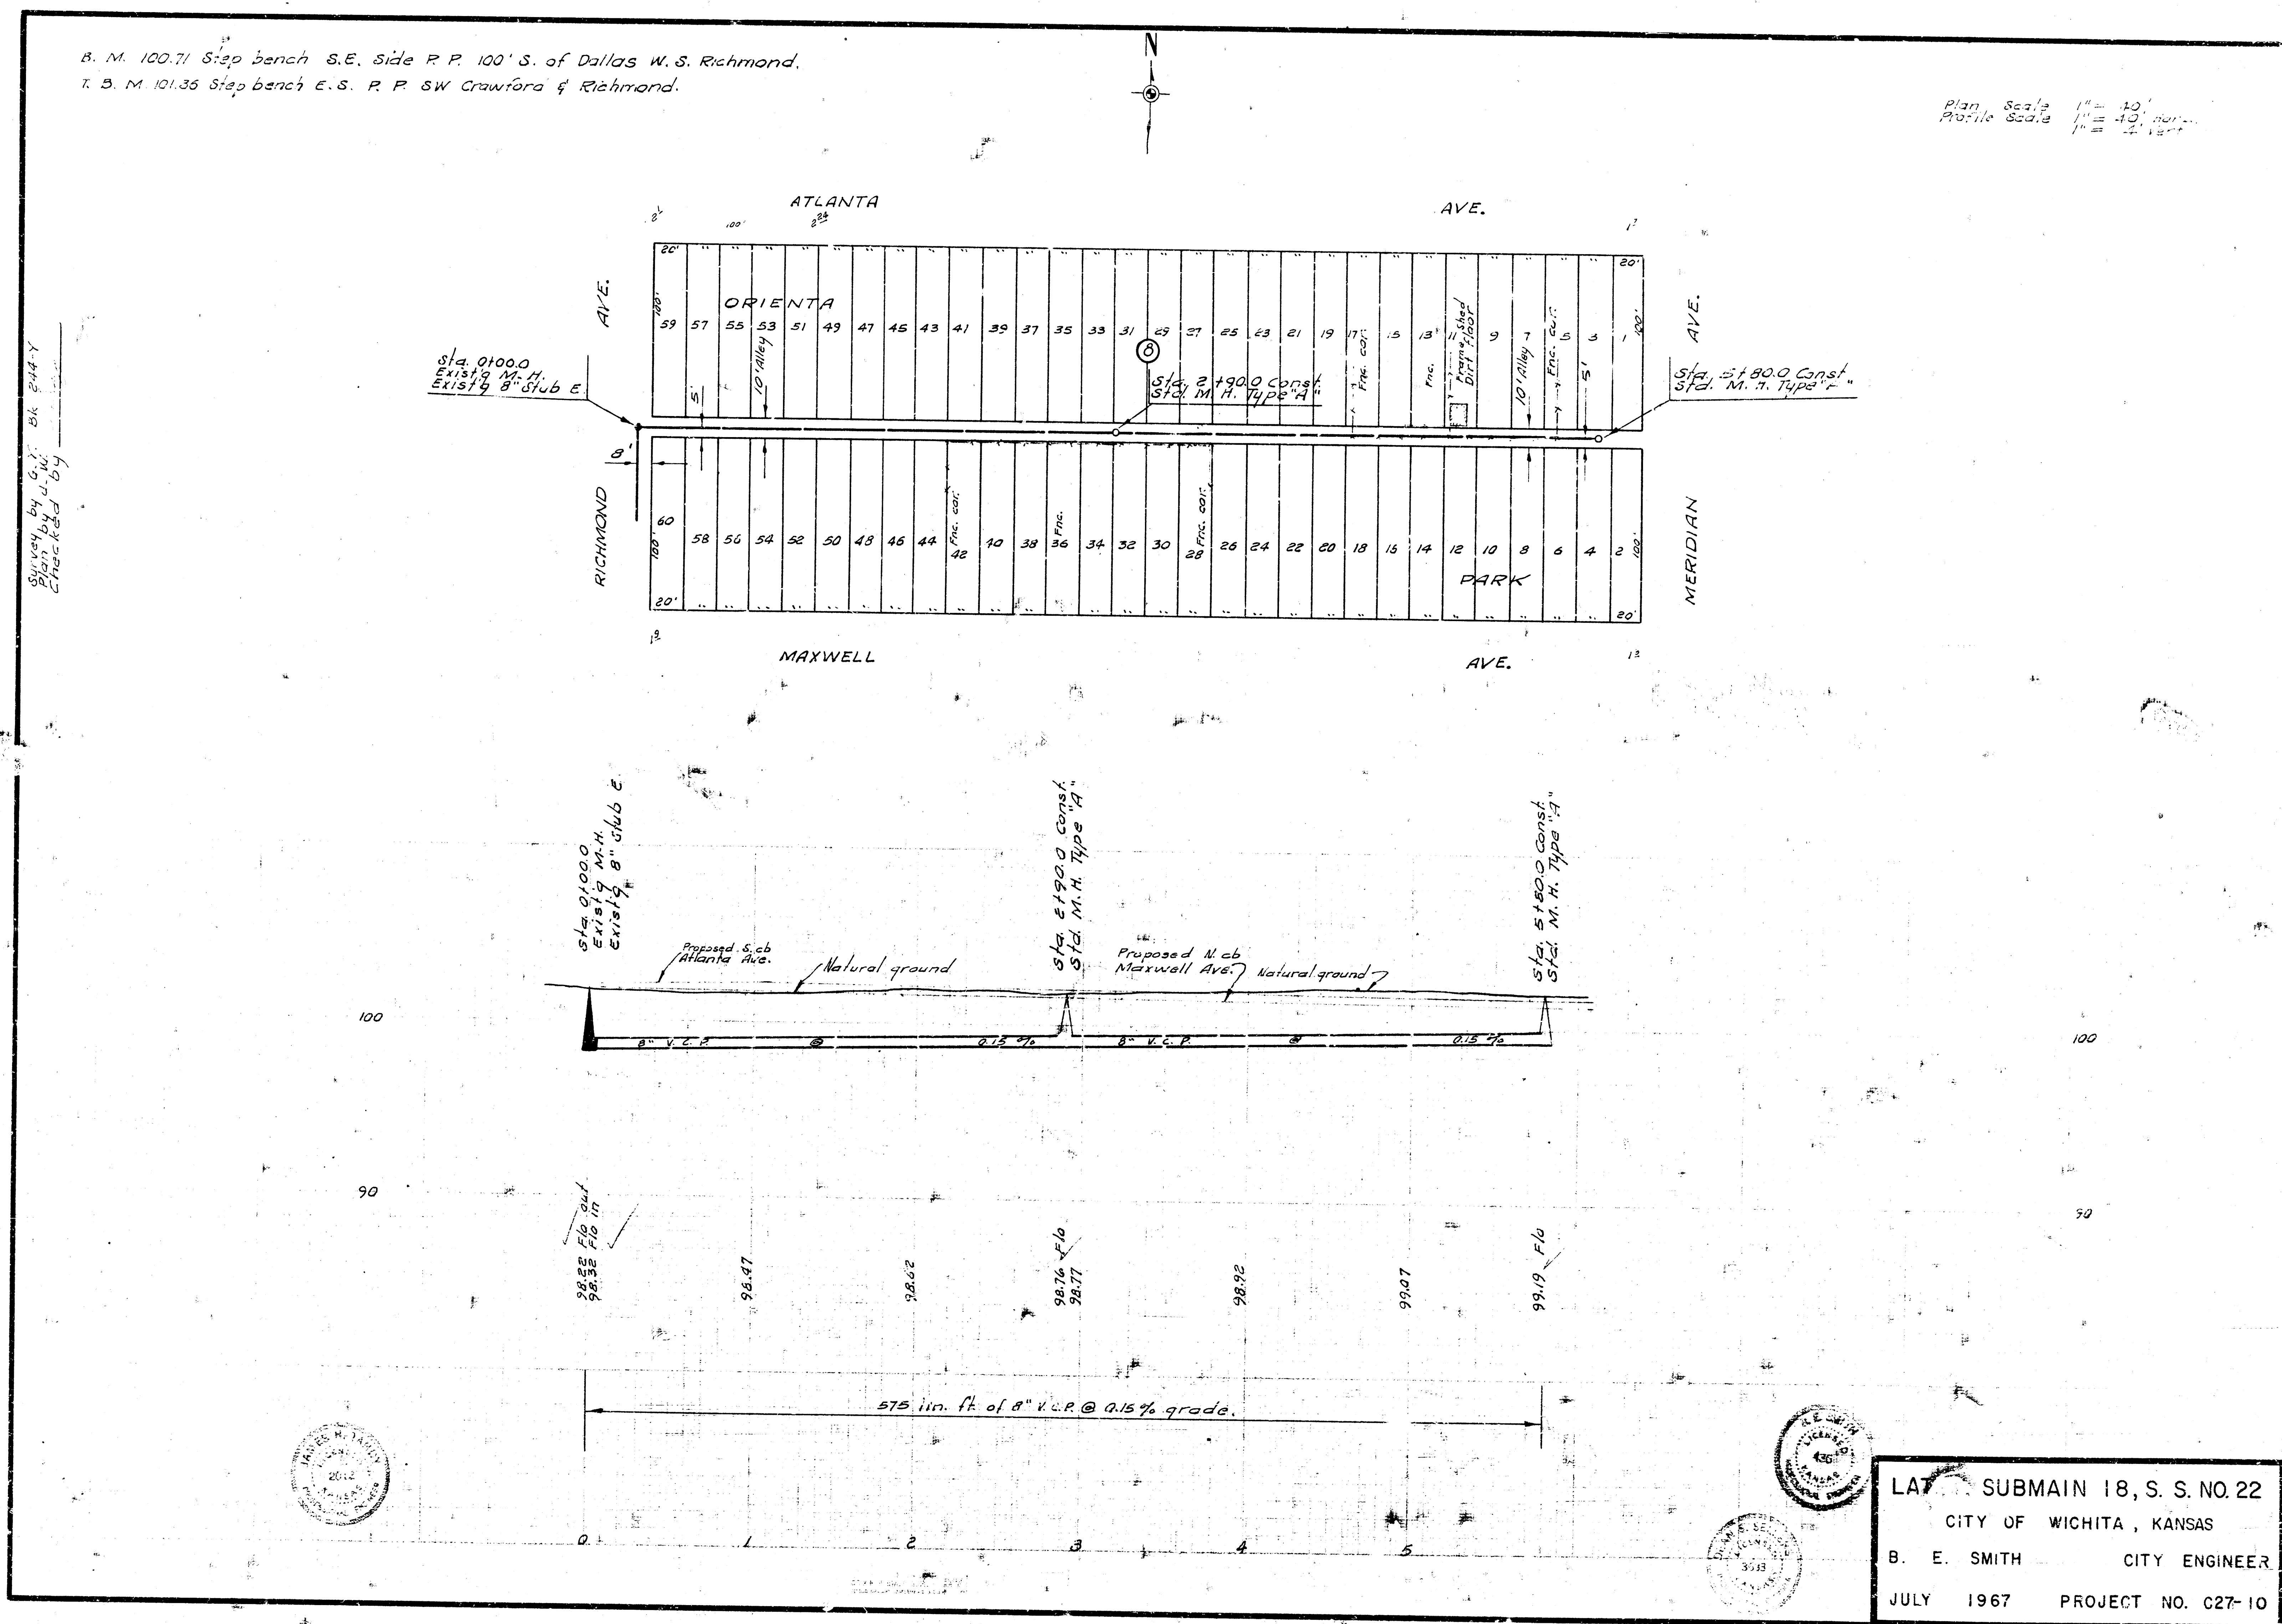

LAT. SUBMAIN 18, S. S. NO. 22
 CITY OF WICHITA, KANSAS
 B. E. SMITH CITY ENGINEER
 JULY 1967 PROJECT NO. C27-10