NOTE TO FIELD ENGINEER & CONTRACTOR:
NO TEMP. ESM'T FOR LOT 9, BLK 10, SHERWOOD GLEN ADDN.
CONFINE ALL ACTIVITY TO PERM. ESM'T. AT
SAID LOT 9.

N

Athenian Avenue

Clarence Avenue

37th St.

39th St.

Not in benefit district

Not in benefit district

Sherwood Glen Addition

Clyde R. Bogner, Etux. 3830 N. Athenian — 10
Walter L. Moore, Etux. 3840 N. Athenian — 9
Gerald Gribble 3850 N. Athenian — 8
L. Graydon Schuh 3860 N. Athenian — 7
Frank Presson 3900 N. Athenian — 6
Sherrill L. Compton, Etux. 3914 N. Athenian — 5
David E. Wasser, Etux. 3924 N. Athenian — 4
Virgil L. Razak, Etux. 3934 N. Athenian — 3
Josephine A. Stobier 3944 N. Athenian — 2
Jerry L. Smith 3954 N. Athenian — 1

Harry V. Lamb, Jr. Etux. 3839 N. Clarence — 16
Wm. H. Lilden, Etux. 3849 N. Clarence — 17
Joe Hobbs, Etux. 3849 N. Clarence — 18
Delmar L. Staley 3919 N. Clarence — 19
Clarence Titus, Etux. 3929 N. Clarence — 20
Mary E. Golding 3943 N. Clarence — 21
Dale C. Fletcher, Etux. 3941 N. Clarence — 22
Paul F. Braden, Etux. 3951 N. Clarence — 23
Michael D. Greese, Etux. 3959 N. Clarence — 24
Norbert O. Moeller 3967 N. Clarence — 25

Line 1
Line 2

0400, EXIST. M.H. W/ 8" STUB N.
3+19 LINE 1, 0+00 LINE 2, CONST. STD. M.H., TYPE 'A'
6+15+1 CONST. STD. M.H., TYPE 'A'
9+00 CONST. STD. M.H. TYPE 'A'
1+94 CONST. STD. M.H. TYPE 'A'
STA. 11+00 CONST. STD. M.H., TYPE 'A'

10' TEMP. CONST. ESM'T.
20' TEMP. CONST. ESM'T.
8' PERM. ESM'T.
SAVE EVERGREEN HEDGE
2' MAINTAIN

B.M. 139.55 USGS Standard 29' N. & 50' W. of E.s of 37th St. N. & Meridian

Scale:
Plan - 1"=40'
Profile - 1"=4' (Vertical) & 1"=40' (Horizontal)

Line 1 (Existing Grade)

STA. 0400, EXIST. M.H. W/ 8" STUB N.
STA. 1+94 CONST. STD. M.H., TYPE 'A'
STA. 3+19 CONST. STD. M.H., TYPE 'A'
STA. 6+15+1 CONST. STD. M.H., TYPE 'A'
STA. 9+00 CONST. STD. M.H., TYPE 'A'

8" CLAY PIPE @ 0.20%
8" CLAY PIPE @ 0.80%
8" CLAY PIPE @ 0.20%
1,000 L.F. 8" CLAY PIPE @ 0.20%

FLO IN-12.82
127.62
127.41
127.42
127.42
127.46
127.81
128.02
128.22
128.29
128.42
128.42
128.82
129.02


140
130
120
0 1 2 3 4 5 6 7 8 9 10

Line 2


STA. 0400 LINE 2, ST. 3+19 LINE 1
STA. 11+00, CONST. STD. M.H., TYPE 'A'
8" CLAY PIPE @ 0.40%
127.46 OUT
127.76 IN
126.46
100 L.F. 8" C.P. @ 0.40%
140
130
120
0

Lot 21, Sub. 21, S.S. # 22
City of Wichita, Kansas.
B.E. Mitin - City Engineer
Date: Project No. C39-53

1/2

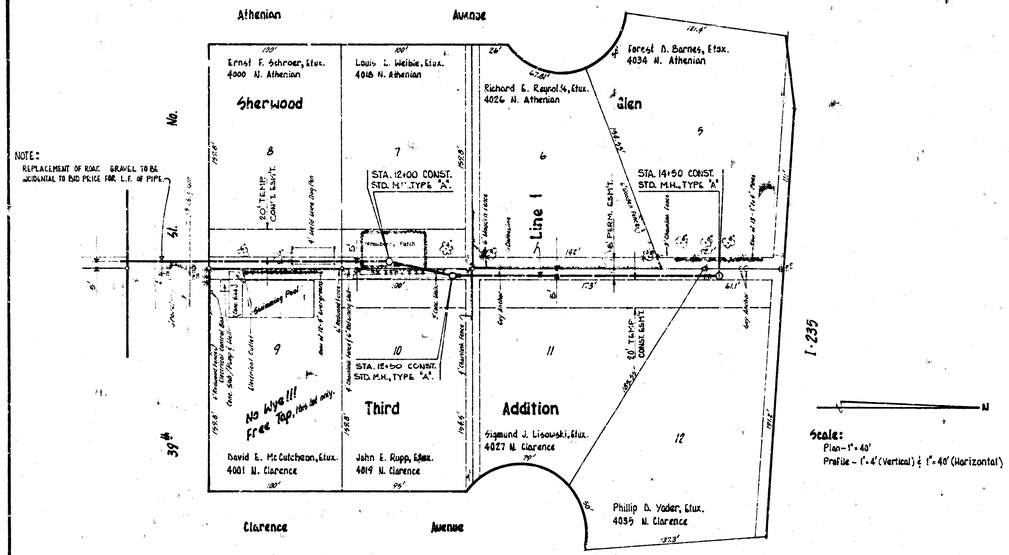

NOTE:
COST OF REMOVAL & REPLACEMENT OF RETAINING WALL UNDER FENCE SHALL BE INCIDENTAL TO BID PRICES FOR L.F. OF FENCE REMOVED & L.F. OF FENCE REPLACED.

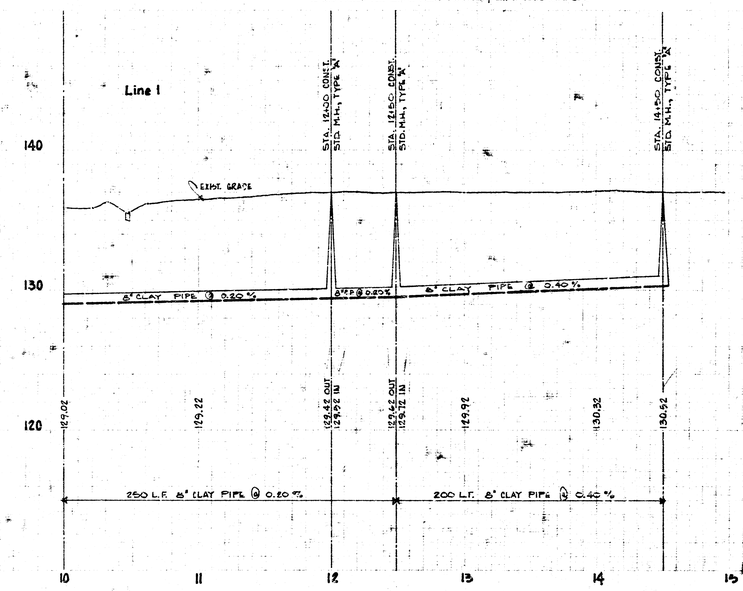

(2/2) Lot 21, Sub. 21, No. #22
Project No. C 29-53

N S 1 15