SURVEY BY- HANSON BOOK I.H. 36
DRAWN BY- DEWEY
CHECKED BY-
DATE

N

SOUTHEAST

FRED P. MOSTELLER ADDITION

DRIVE

STATION 7+72

IRON

BENEFIT 125'

20' ALLEY

DISTRICT 125'

9

10

NOTE
1" NURSERY STOCK
HAS BEEN REMOVED

STATION 4+41

STATION 2+31

STATION 1+26

20' ALLEY

8 7 6 5 4 3 2 1

EXCEPTION

AVE.

PAWNEE

MINNEAPOLIS

AVE.

8" GAS

WATER LINE

HO.

CARSON


STATION 0+00

NOTE TO FIELD ENGINEER:
TIE IN ALL IRONS
AND REPLACE.

LAT. 2 SAN. SEWER 23
CITY OF WICHITA, KANSAS
B.E. SMITH CITY ENGINEER
PROJ. NO C26-30 DATE- FEB 1957

1/2

B.M. 97.35 S.W. COR. CONC. PORCH. No 2458 SD. MINNEAPOLIS.
B.M. 97.64 "M" IN MUELLER FIRE PLUG NE. COR. MINNEAPOLIS & SCOTT.

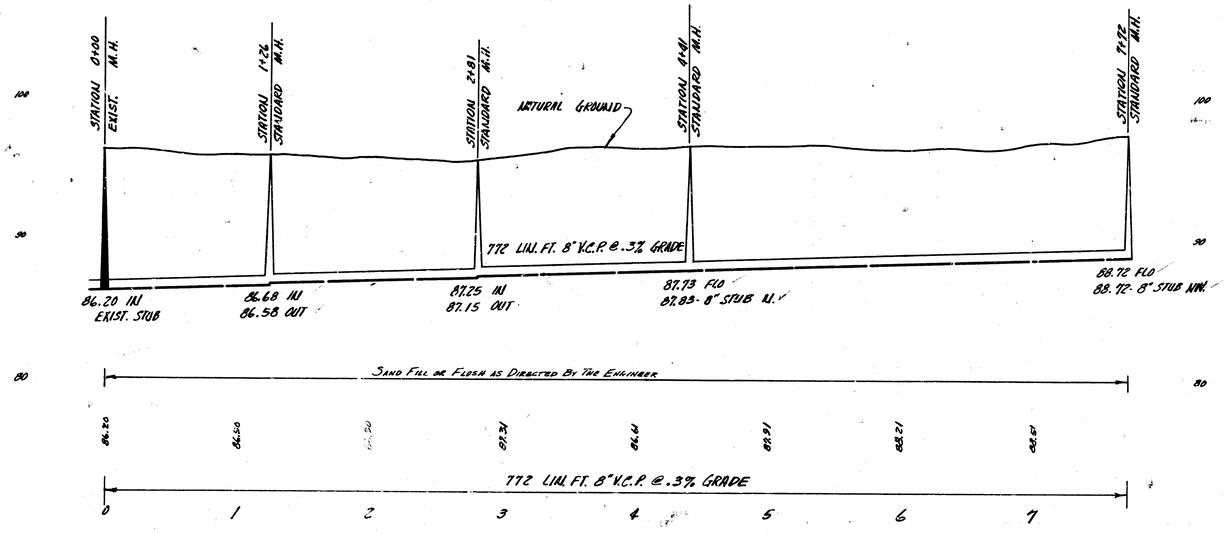

2/2 LATERAL 2 SANITARY SEWER 23
PROJ. NO. C26-30