NOTE:
LOOSE FILL ENCOUNTERED CROSSING THE OLD CHISHOLM CREEK. OLD SHALL BE REMOVED TO SOLID SUBGRADE & THE DITCH SHALL BE BACKFILLED WITH 2 SACK CONC. TO THE BOTTOM OF THE SCALE.

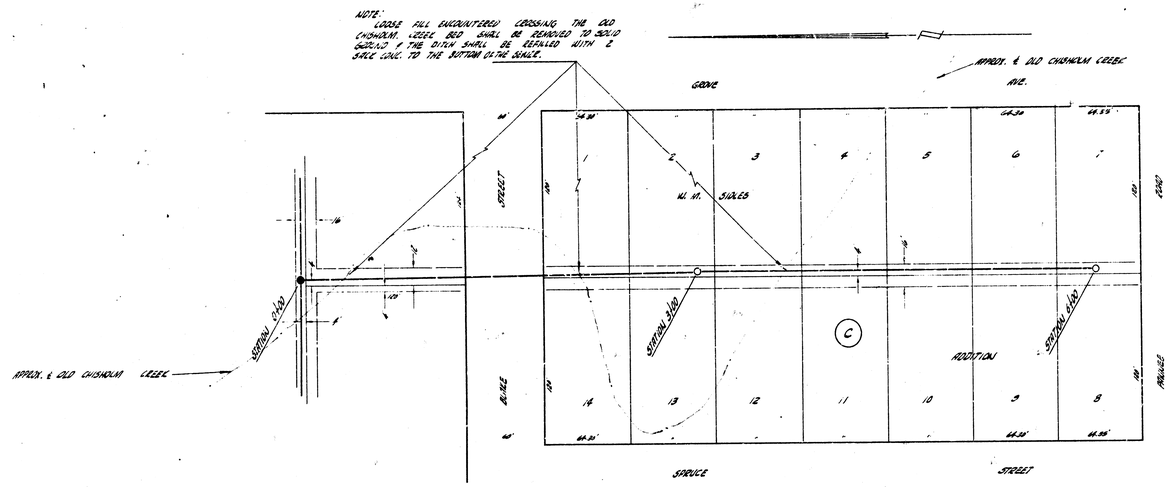

B.M. 36.31 ⅝" IN GLOBE E. END CHOLS. U.S. STATIONS & E.L. ASH.

PLAN SCALE 1" = 40'
PROFILE SCALE 1" = 40' HOR. 1" = 4' VERTICAL

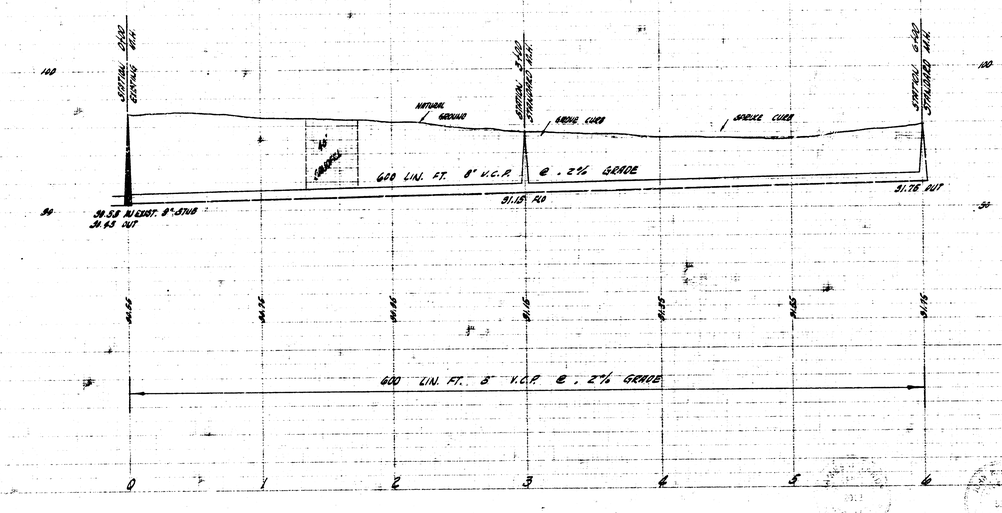

LATERAL 14 SANITARY SEWER 23
CITY OF WICHITA, KANSAS
B.E. SMITH CITY ENGINEER
PROJ. NO. 228-85 DATE- OCT. 1958