
LAT. 4 SUB. I SAN. SEWER 23
CITY OF WICHITA, KANSAS

B.E. SMITH CITY ENGINEER

PROJ. NO. C28-52

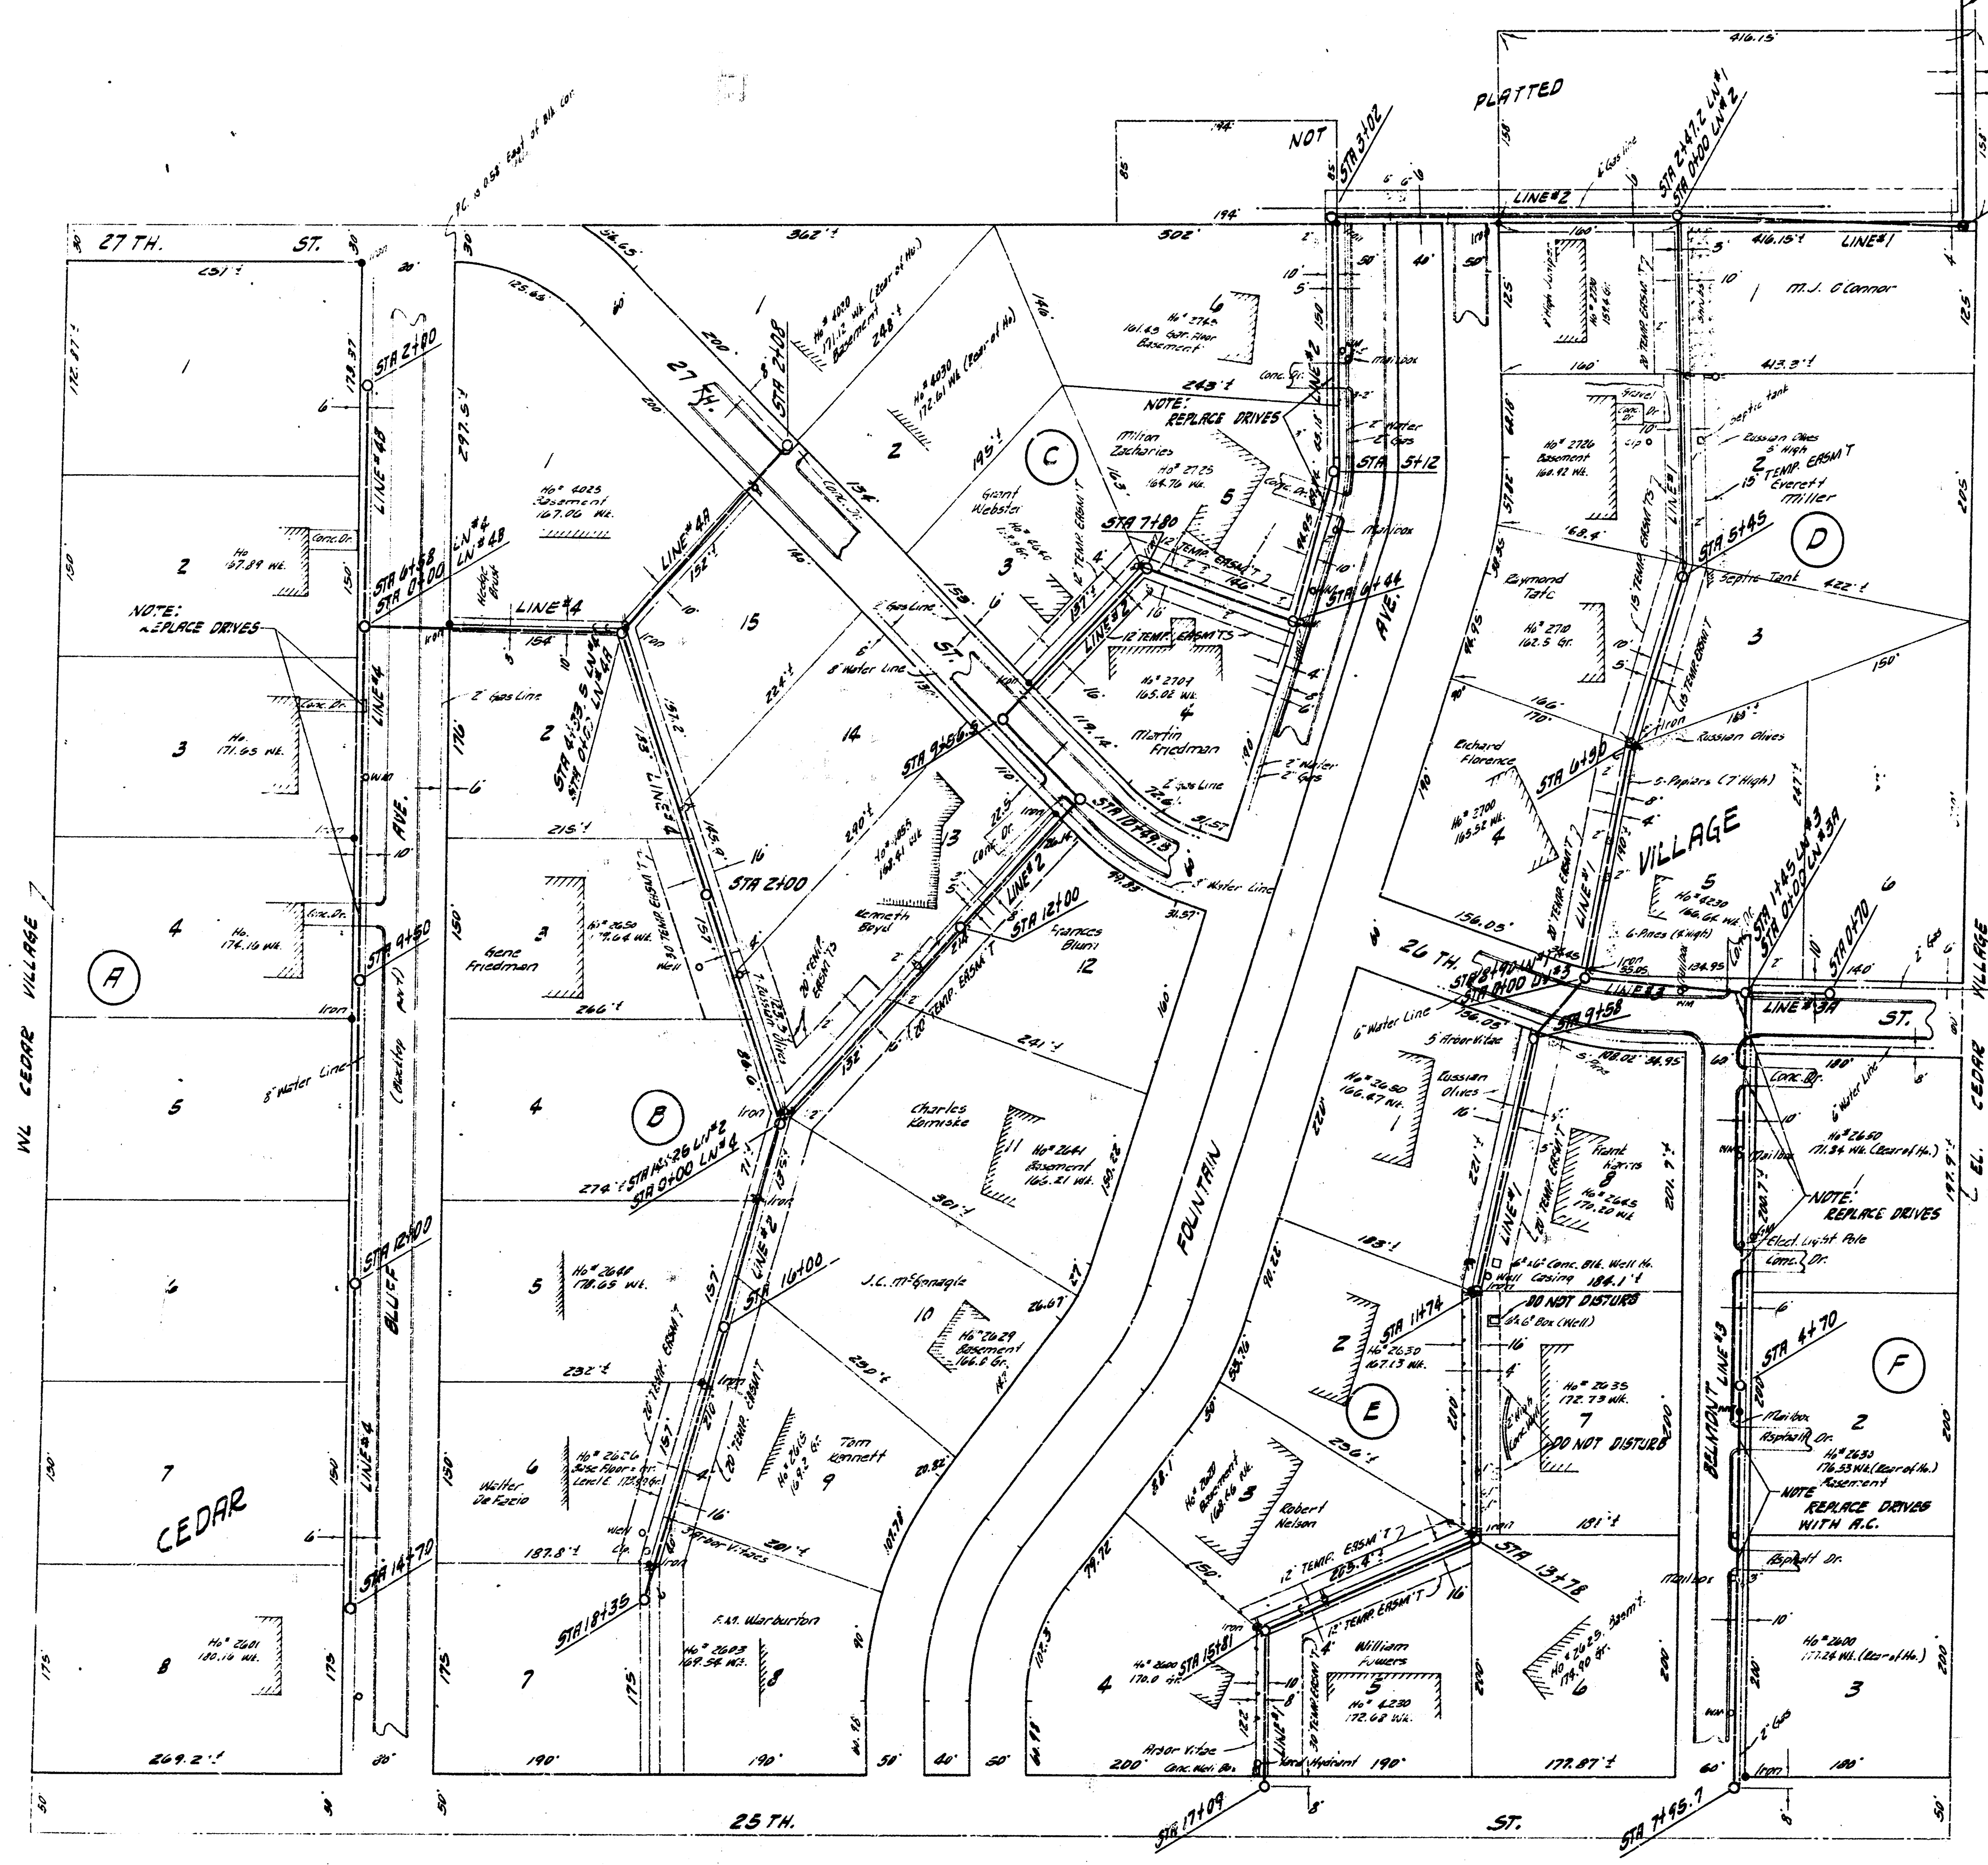

SCALE 1" = 80'

B.M. 160.92 NE COR CONC. DR. ES HO# 2726 N. FOUNTAIN
B.M. 178.27 "X" ON N CB. 25TH. NEAR EL CLOUDRIDGE ADDN. 265' W OF PERSHING AT TEL. POLE.
B.M. 166.59 NW COR BRICK FLOWER BOX NS HO# 2709 N. FOUNTAIN
B.M. 163.67 RR SPIKE SS HLP SE BLUFF & 27TH.
B.M. 179.05 STANDARD NW COR BLUFF & 25TH.


NOTE:
REPLACE CURB & GUTTERS ON STREET CROSSINGS & REPAIR PAV'T WITH ASPHALTIC CONC.
COST OF REMOVING ASPHALT DRIVES & PAV'T TO BE CONSIDERED INCLUDED IN BID PRICE OF PIPE.

B.E. Smith
City Engineer
5/22/59

DEAN S. SELLERS

Date: June 1, '59

LAT. 4 SUB. 1 SAN. SEWER 23
PROJ. NO. C28-52 SHEET 1 OF 2

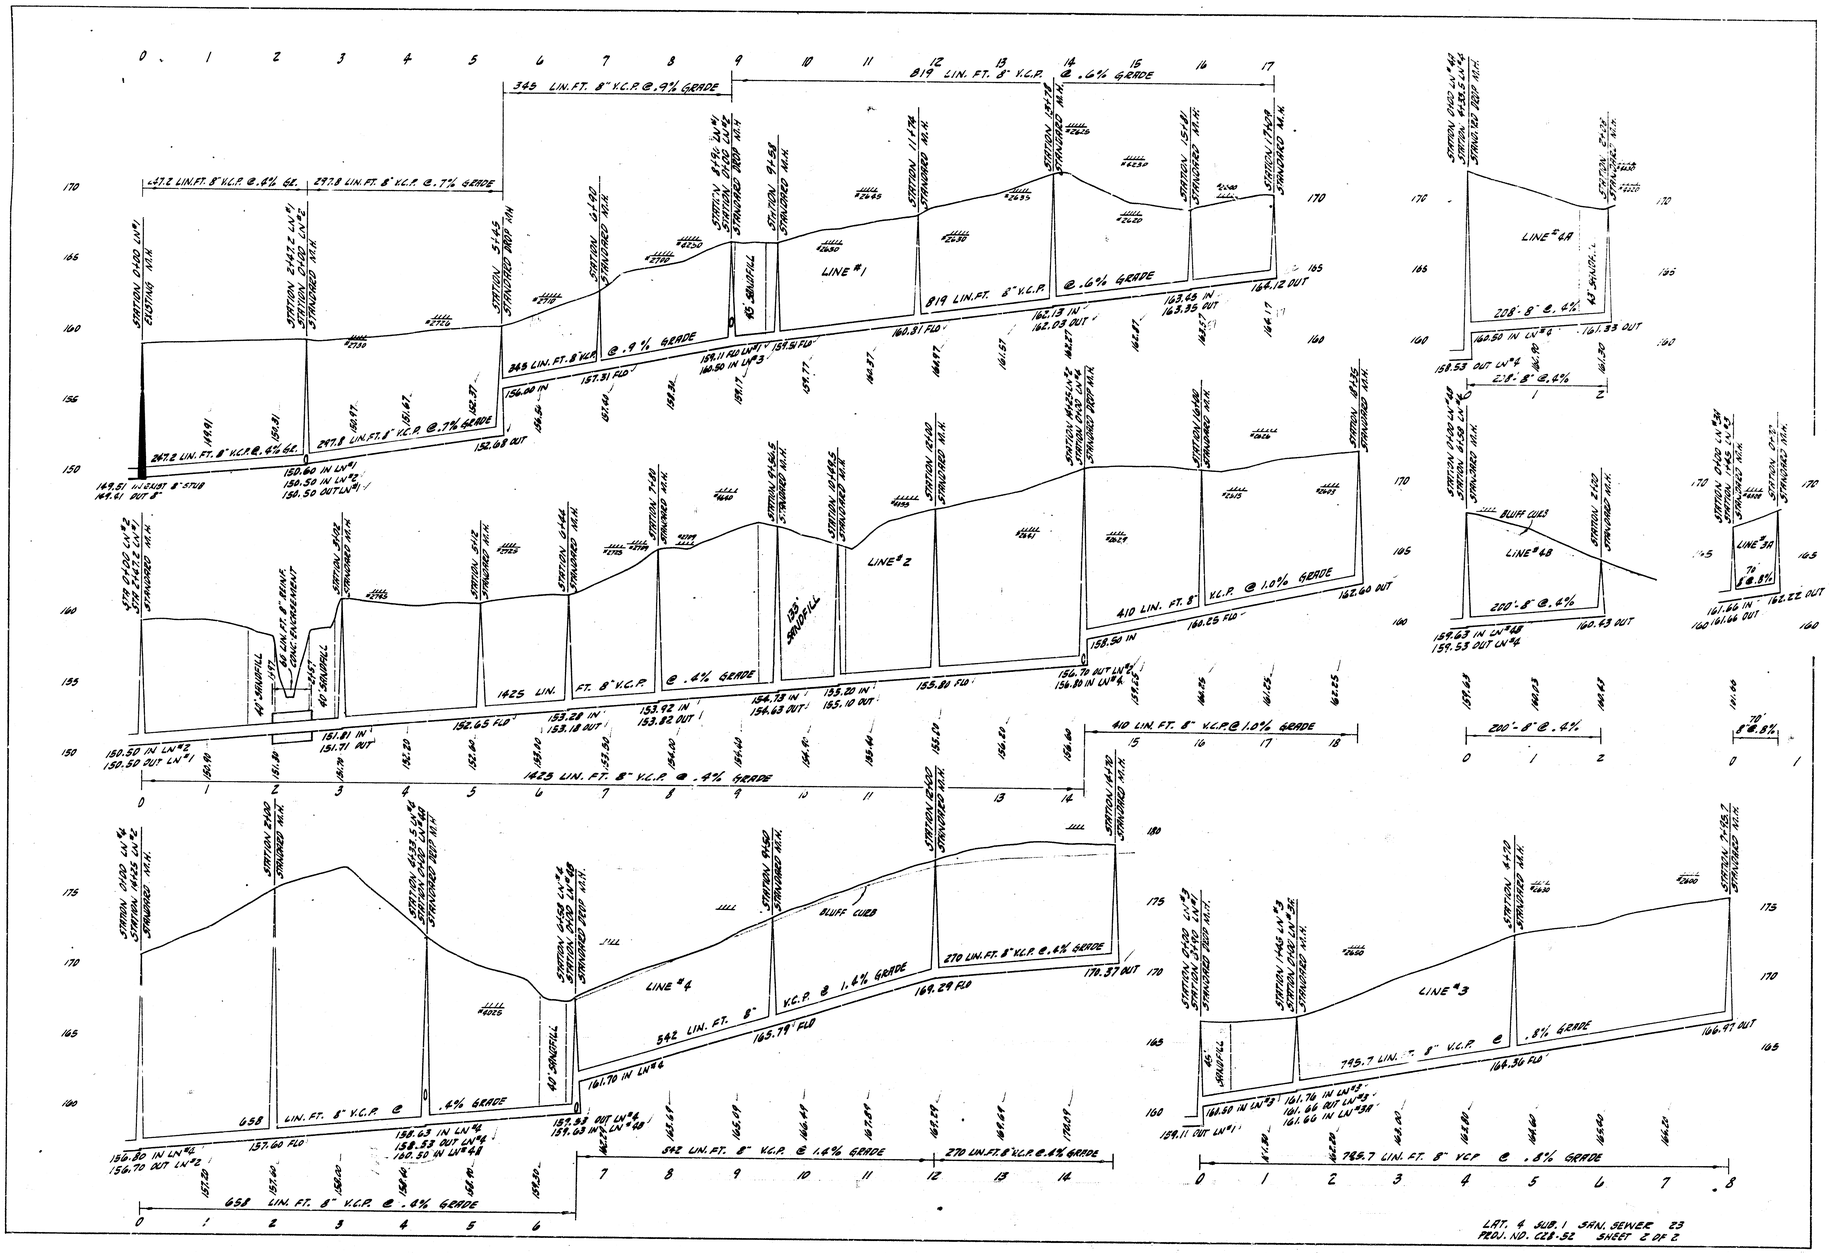

LAT. 4, SUB. 1 SAN. SEWER 23
PROJ. NO. 223-52 SHEET 2 OF 2